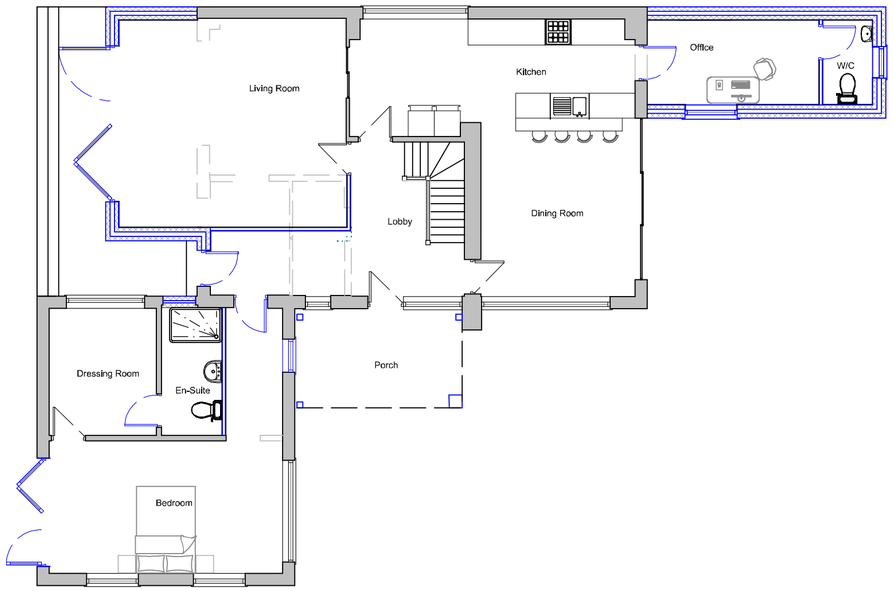

Ground Floor Plan

Metres

1 2 3 4 5 10

SCALE 1:100

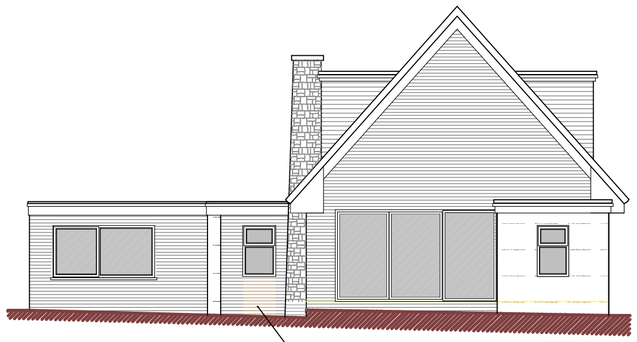

Side Elevation

Existing door partially blocked up to become a window.

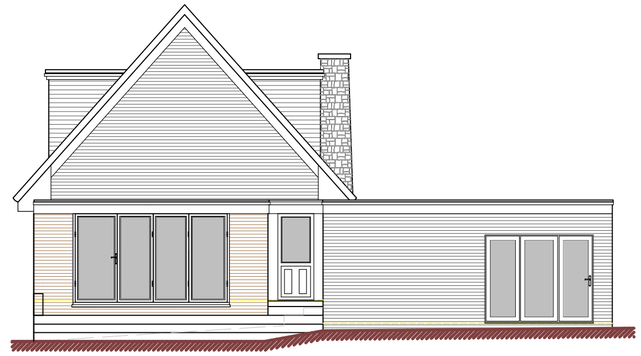

Side Elevation

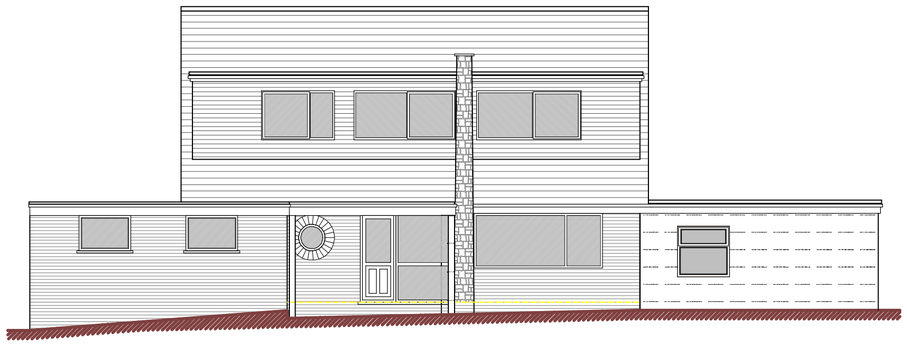

Front Elevation

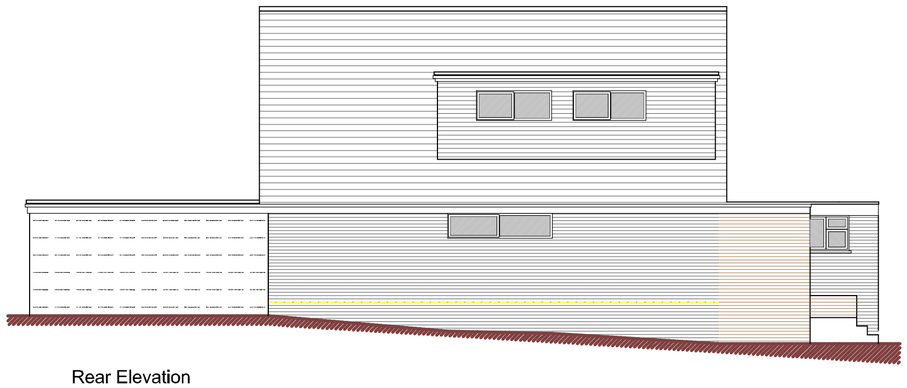

Rear Elevation

DBD Architectural Consultancy Ltd ©2019

1. Copyright is vested with DBD Architectural Consultancy Ltd.

2. All dimensions to be checked on site before proceeding.

3. Contractor to check/adjust dimensions of new work to suit existing conditions.
Do not assume existing structure or details are plumb, square or level.

4. Contractor must notify the architect of any discrepancies before proceeding.

5. All drawings to be read in conjunction with all other consultants drawings and specs.

Rev	Date	Description
F	20.03.20	Amendments made following planners comments
E	21.02.20	Amendments made following clients comments
D	20.02.20	Amendments made following clients comments
C	04.01.20	Amendments made following clients comments
B	04.12.19	Material amendments made
A	07.11.19	Amendments made following clients comments

DBD Architectural Consultancy

DBD Architectural Consultancy Ltd
50 Broad Street, Leek,
Staffordshire, ST13 5NS
01538 383118
mail@dbdconsultants.co.uk
www.dbdconsultants.co.uk

Mrs Casswell
1 Springfield Drive
Leek ST13 6ET

Client

Proposed Side Extension

Project

Title

Plans as Proposed

Stage: Planning

Size: A2	Date: 20.03.2020	Job No: 1936
Scale: 1:100		

Drawing Number: PL 03F