

Front Elevation

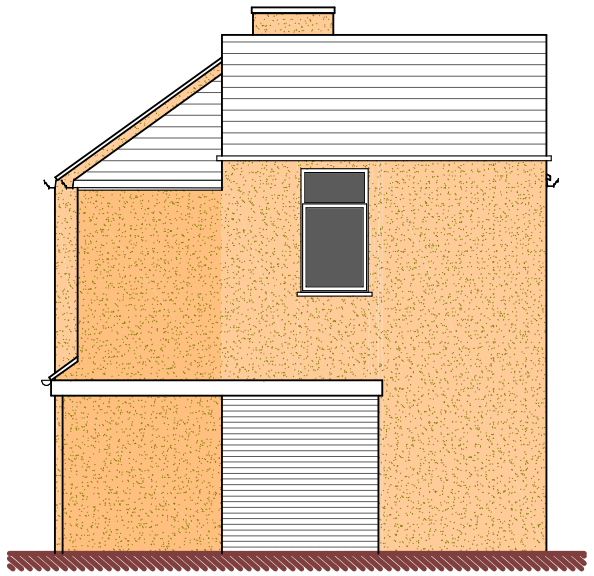

Side (South) Elevation

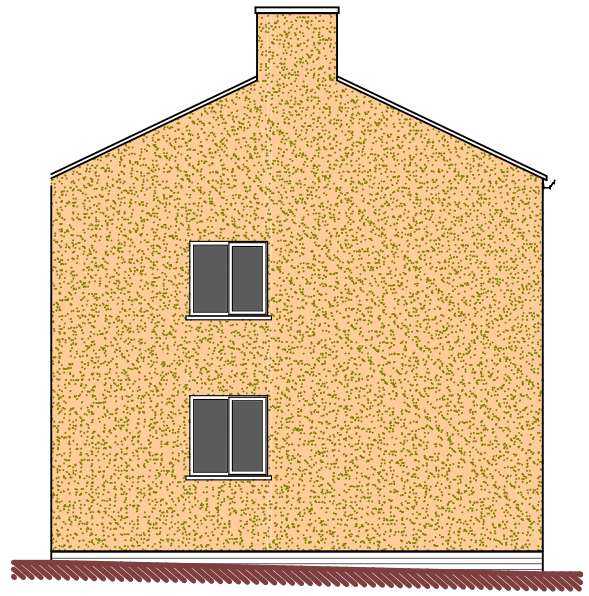

Side (North) Elevation

**DBD Architectural Consultancy Ltd ©2020**

1. Copyright is vested with DBD Architectural Consultancy Ltd.

2. All dimensions to be checked on site before proceeding.

3. Contractor to check/adjust dimensions of new work to suit existing conditions.
Do not assume existing structure or details are plumb, square or level.

4. Contractor must notify the architect of any discrepancies before proceeding.

5. All drawings to be read in conjunction with all other consultants drawings and specs.

Existing window to be taken out and replaced with a more suitable proportioned window to match openings existing on front elevation.

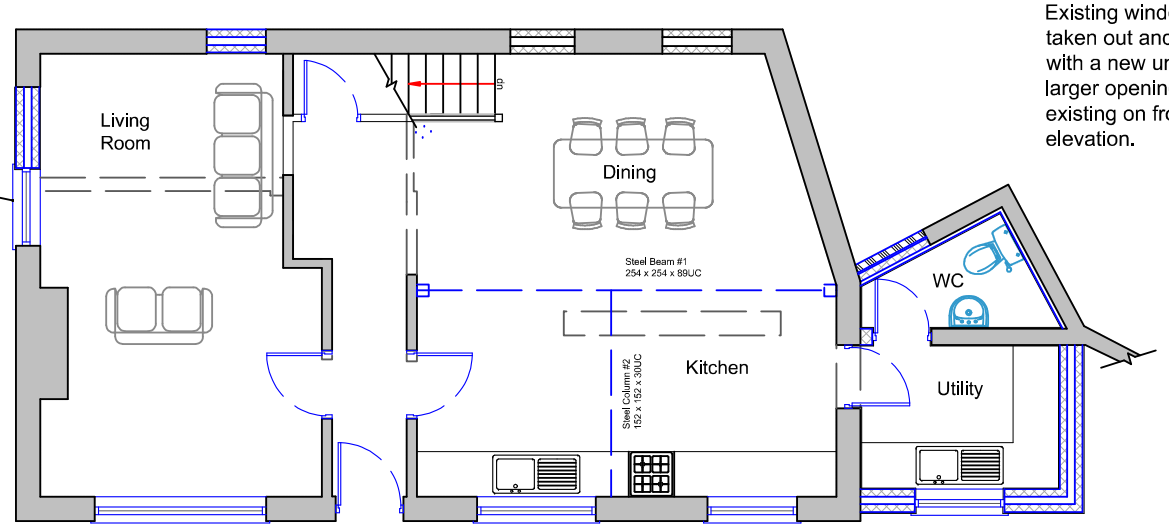


Ground Floor Plan

Existing window to be taken out and replaced with a new unit to match larger openings as existing on front elevation.

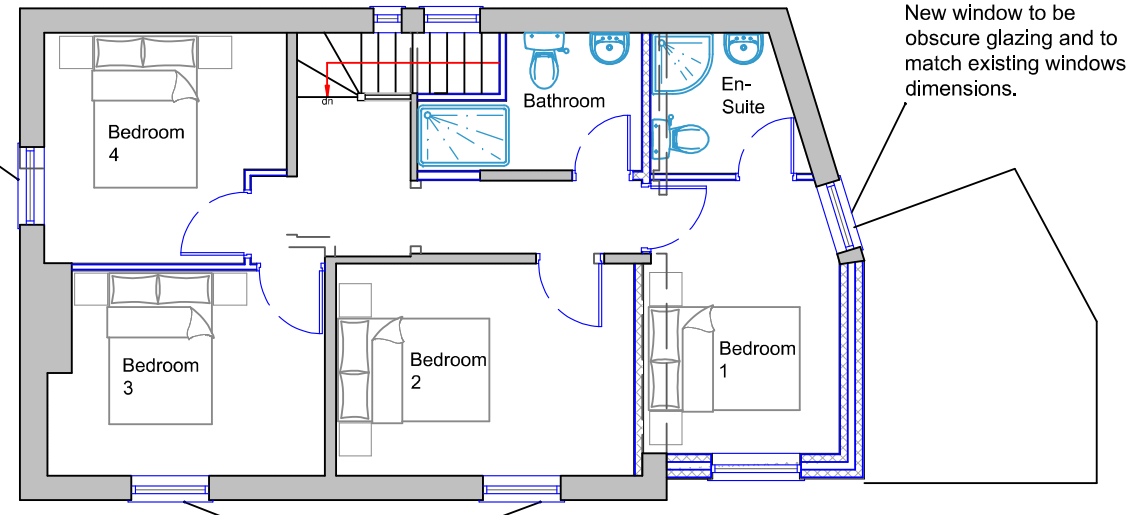


First Floor Plan

New window to be obscure glazing and to match existing windows dimensions.

Windows to be replaced, original opening proportions retained.

Metres

1 2 3 4 5 10

SCALE 1:100

| | | |
|---|---|---|
| | | |
| | | |
| | | |
| | | |
| C | 15.04.20 | Amendments made for planners comments |
| B | 16.03.20 | Amendments made as per clients comments |
| A | 31.01.20 | Minor amendments |
| Rev | Date | Description |

DBD Architectural Consultancy

**DBD Architectural Consultancy Ltd**
50 Broad Street, Leek,
Staffordshire, ST13 5NS
01538 383118
mail@dbdconsultants.co.uk
www.dbd-consultants.co.uk

Mr & Mrs Chataway
82 Fountain Street
Leek
ST13 6JY
Client

Internal Alterations &
Two Storey Extension
Project

Title
Proposed Plans

Stage: Planning

| | | |
|---|---|---|
| Size: A3 | Date: 16.03.2020 | Job No: 1987 |
| Scale: 1:100 | | |

Drawing Number: PL 03C