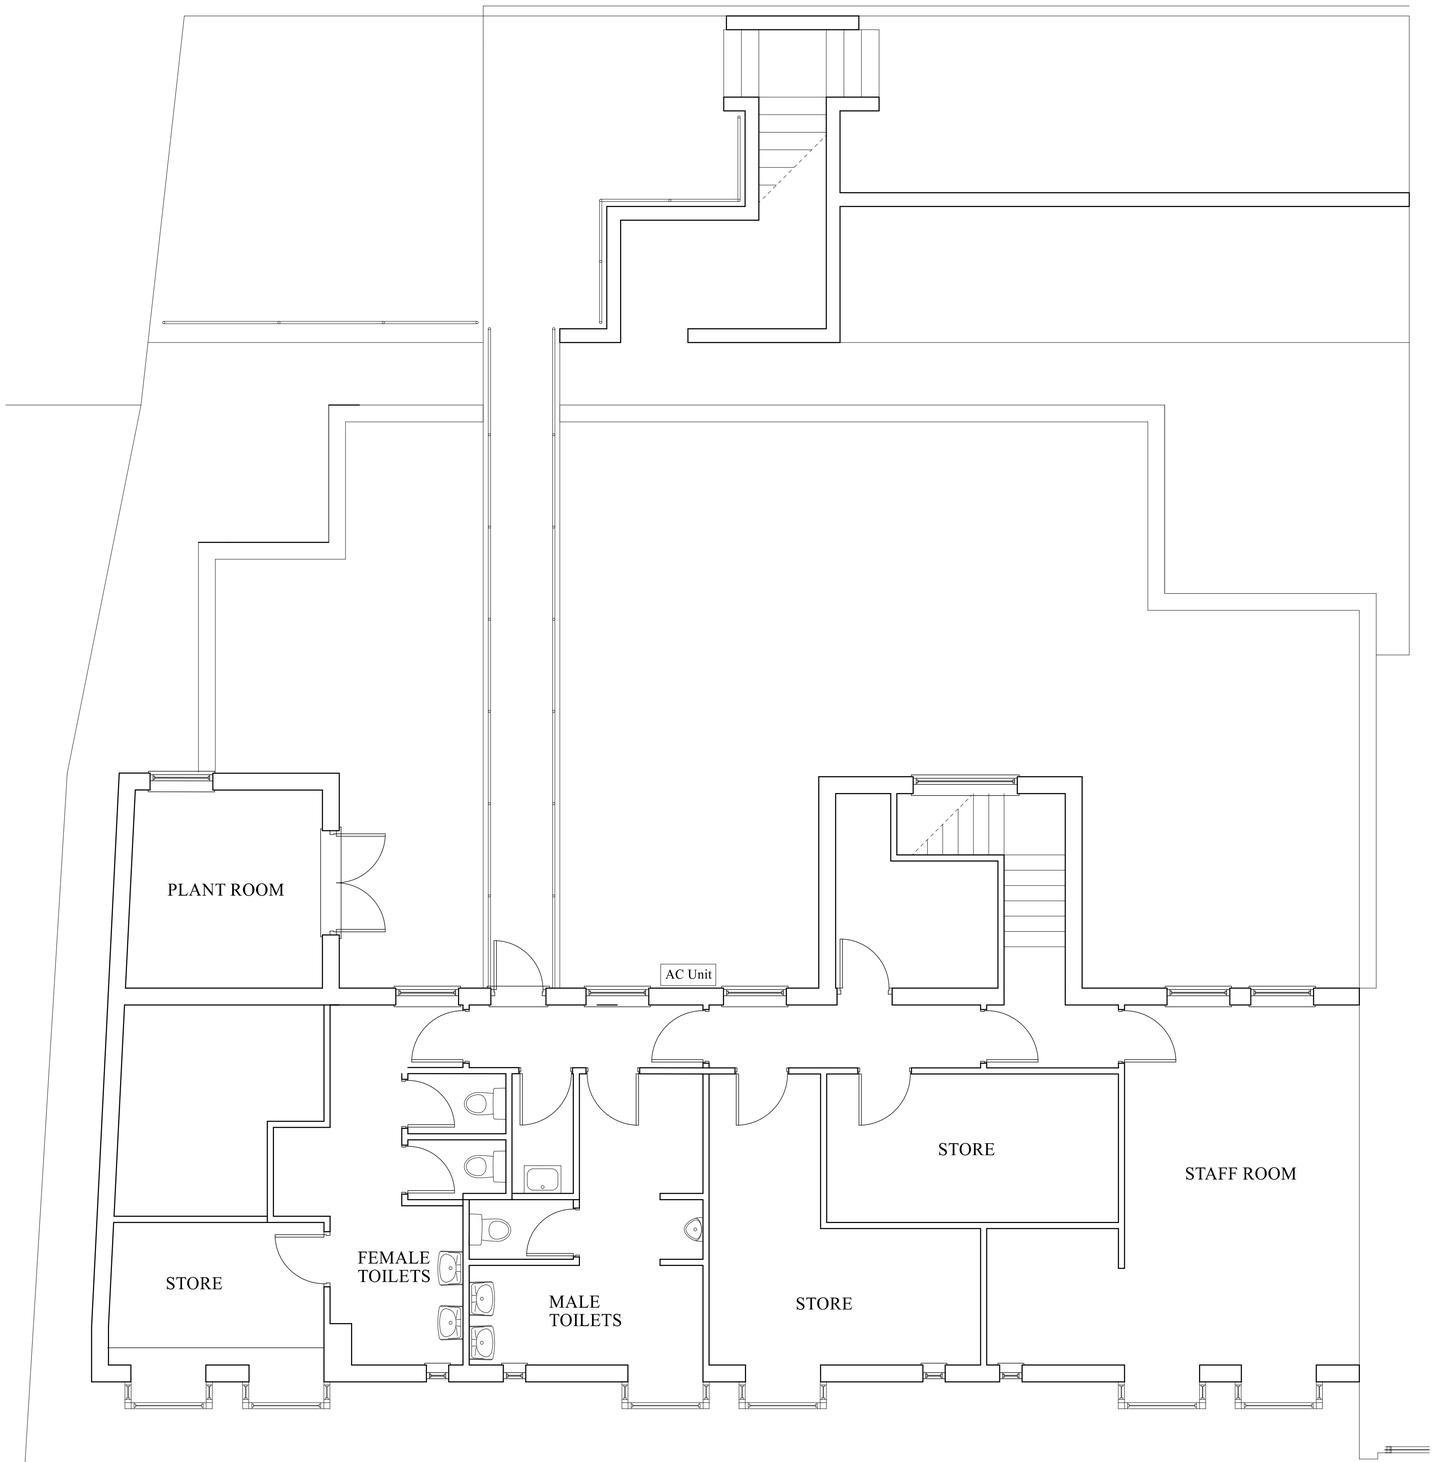


FIRST FLOOR PLAN

MR. P. WILKINSON

DATE APRIL 2020

PROPOSED CONVERSION OF FORMER BANK
INTO GYM & WELLBEING CENTRE

AT
46, HIGH STREET,
CHEADLE,
STOKE-ON-TRENT.
ST10 1AQ

SCALE (at A1):
PLAN 1:50

DRAWN BY:
MALCOLM SALES
QUANTITY SURVEYORS, DESIGNERS
& BUILDING COST CONSULTANTS
CHURCHILL SUITE,
LULWORTH HOUSE,
51, HIGH STREET,
CHEADLE, STOKE-ON-TRENT,
STAFFS. ST10 1AR
TEL: 01538 757233
MOB: 07889 225437
E-MAIL: Malcolm.sales@salesqs.co.uk

AS EXISTING

FOR CHANGE OF USE
PLANNING APPLICATION

DRAWING NR. 2003/04/05