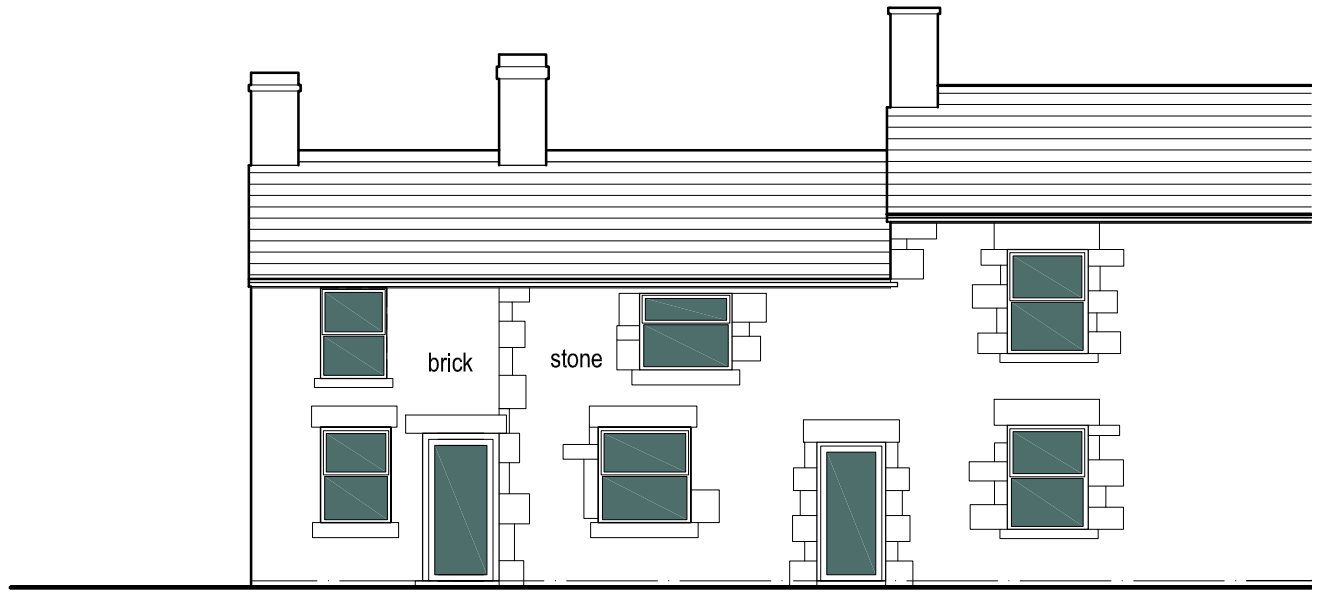

REAR ELEVATION

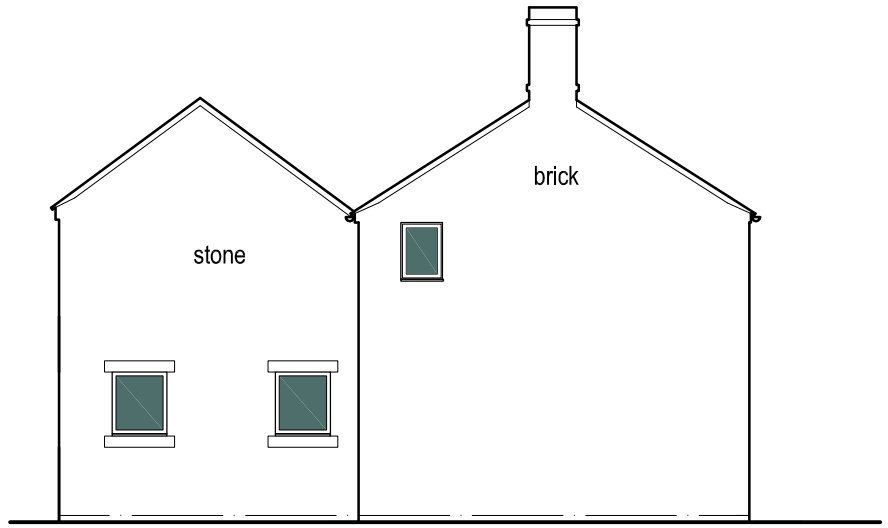

SIDE ELEVATION

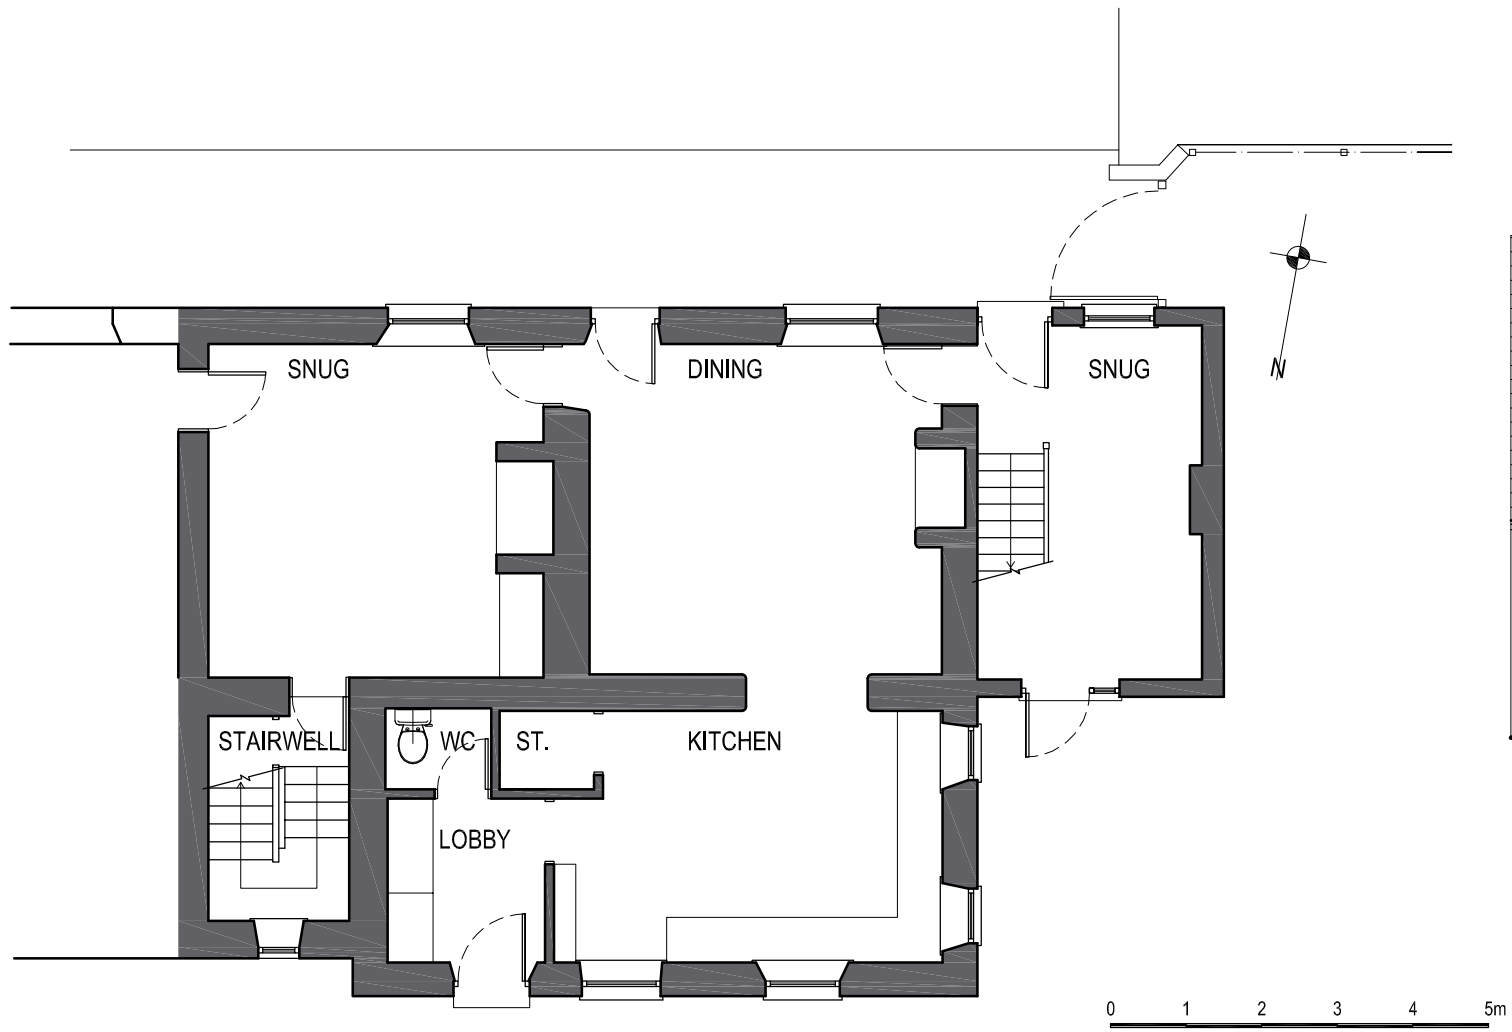

GROUND FLOOR PLAN

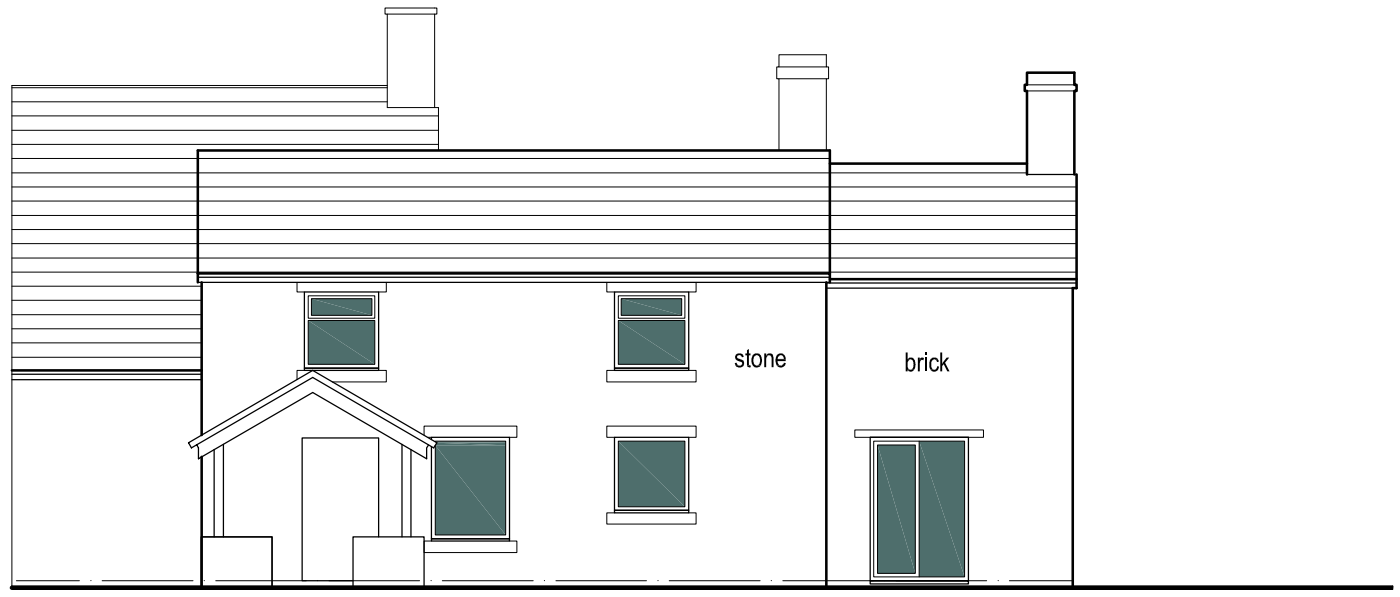

FRONT ELEVATION

Revisions

.	.

job Great Hough, Rushton Spencer Extension and Alterations

title Floor Plan and Elevations as Existing

date	scale	drawn by	dwg. no.	rev.
29.05.19	1/100 @ A3	RA	GH02-07	.

Ian Ankers architecture
Building and Design Consultants
Ryecroft Farm, Rushton Spencer, Macclesfield, SK11 0RP
t 01260 546944
e ross@ianankers.co.uk
w www.ianankers.co.uk