

REAR ELEVATION

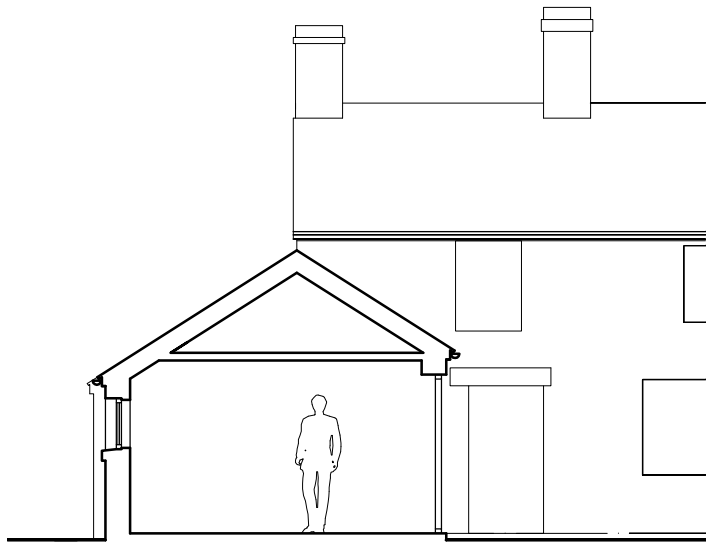

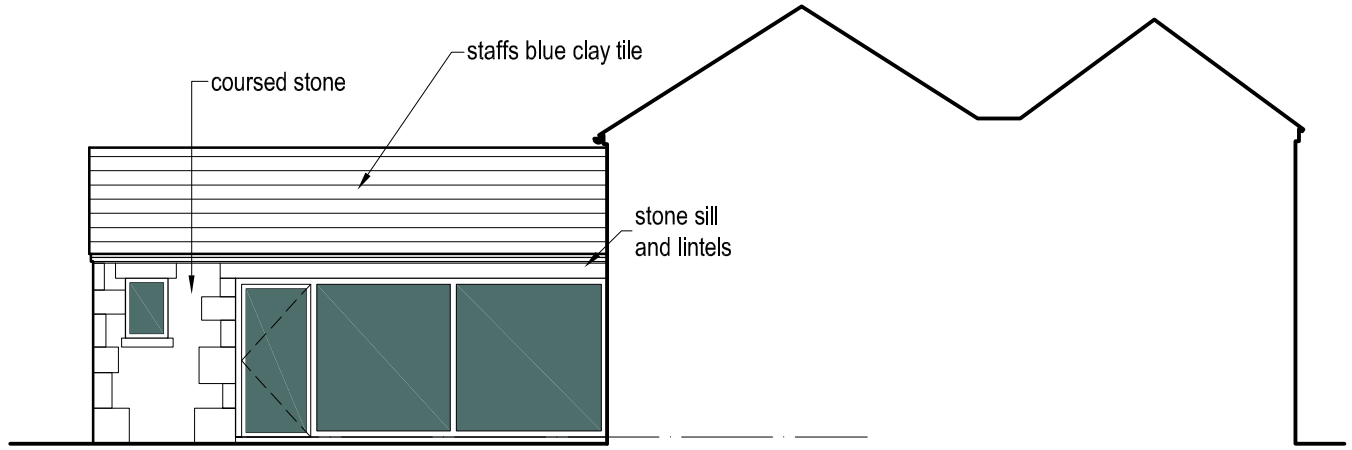

SIDE ELEVATION

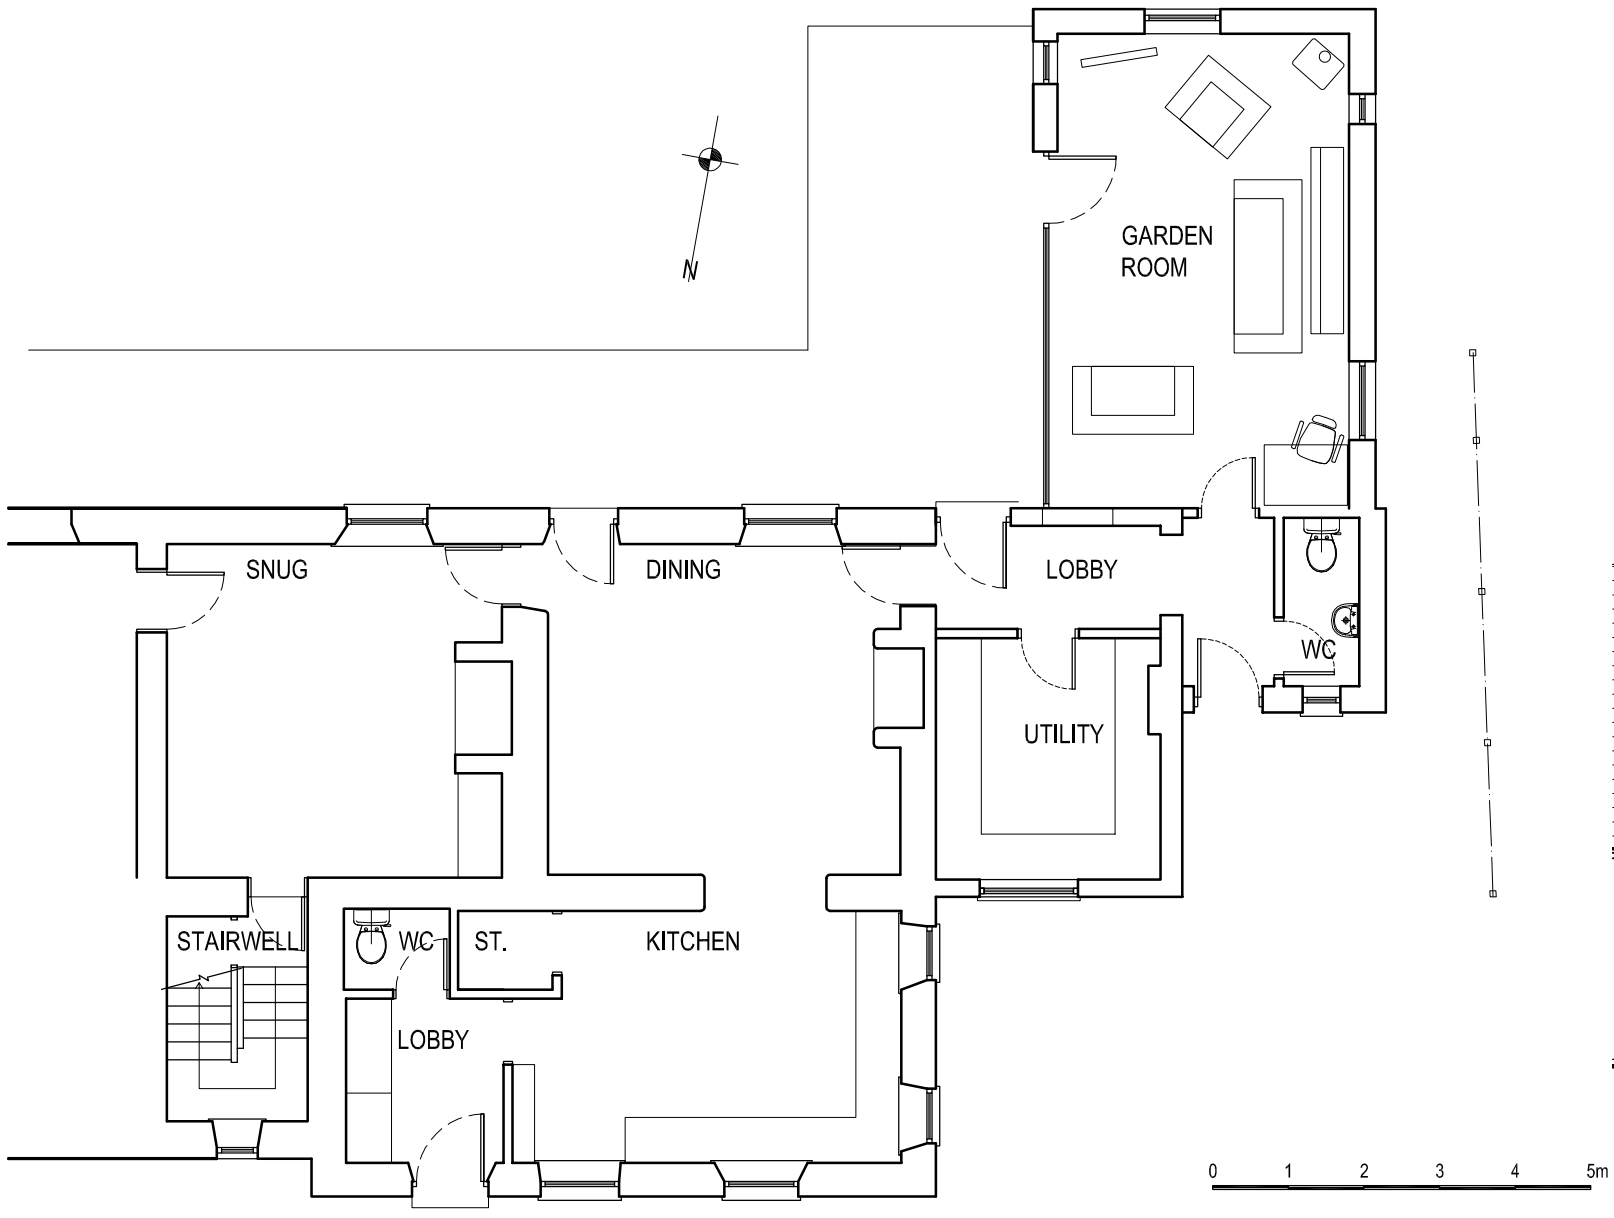

GROUND FLOOR PLAN

0 1 2 3 4 5m

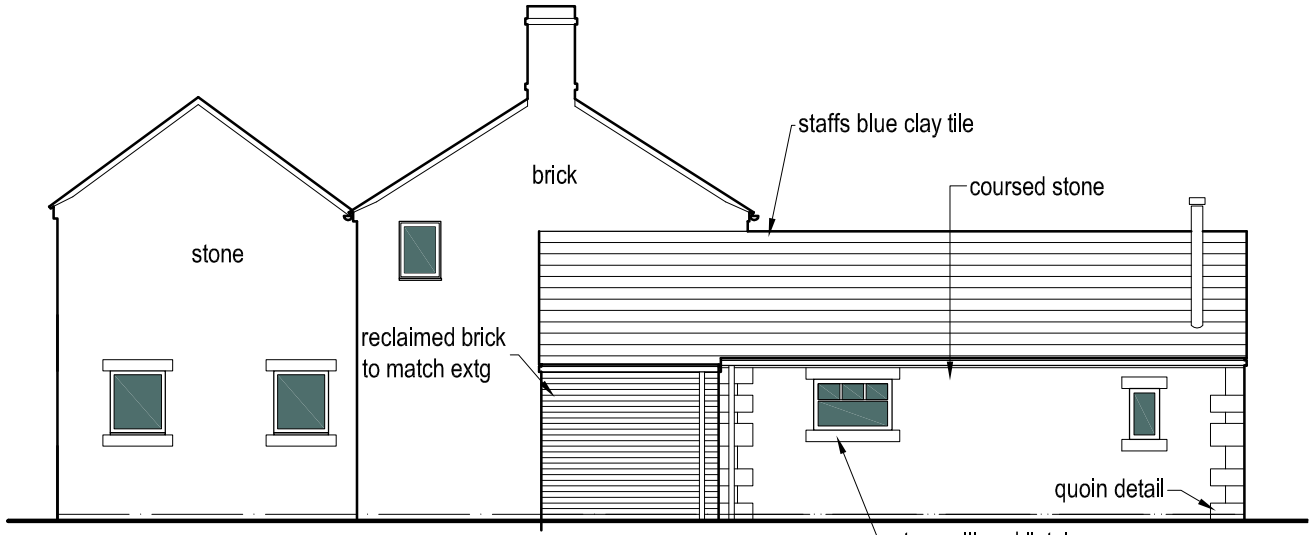

SIDE ELEVATION

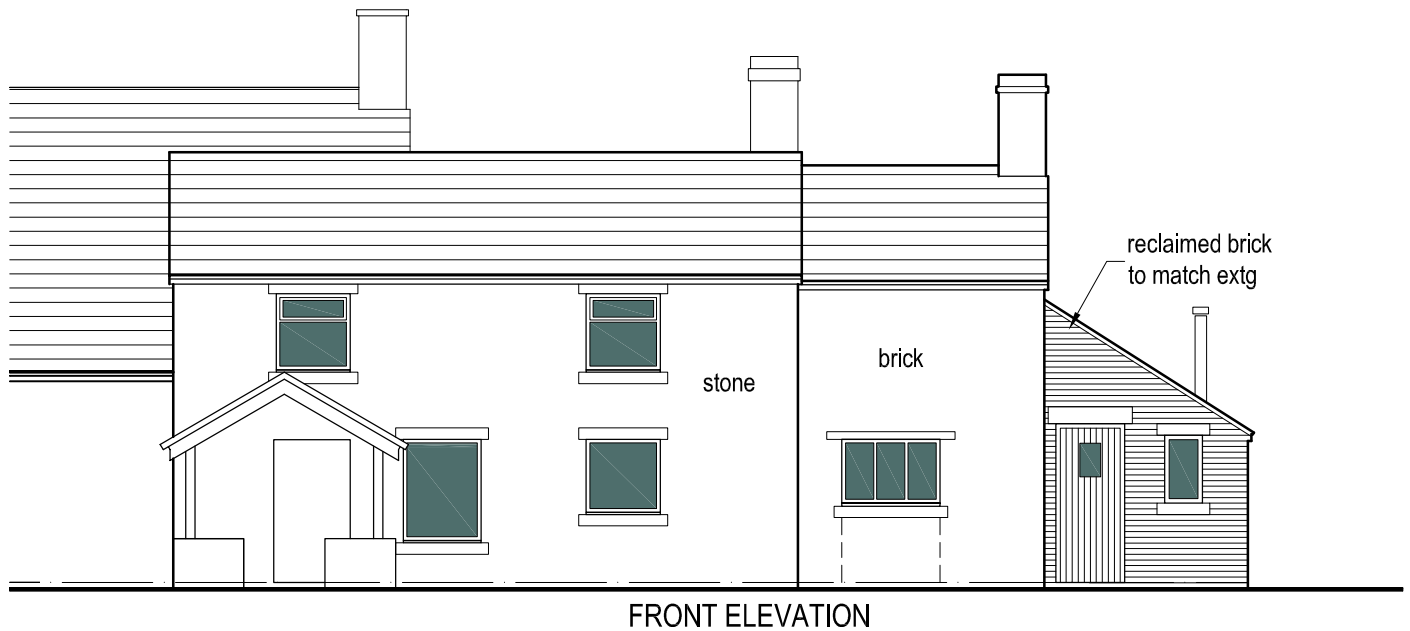

FRONT ELEVATION

Revisions

A	General Revisions	06.04.20
B	General Revisions	09.04.20

job Great Hough, Rushton Spencer Extension and Alterations

title Plans Elevations and Section as Proposed

date	scale	drawn by	dwg. no.	rev.
29.05.19	1/100 @ A3	RA	GH02-12	B

Ian Ankers architecture
Building and Design Consultants
Ryecroft Farm, Rushton Spencer, Macclesfield, SK11 0RP
t 01260 546944
e ross@ianankers.co.uk
w www.ianankers.co.uk