

EAST ELEVATION

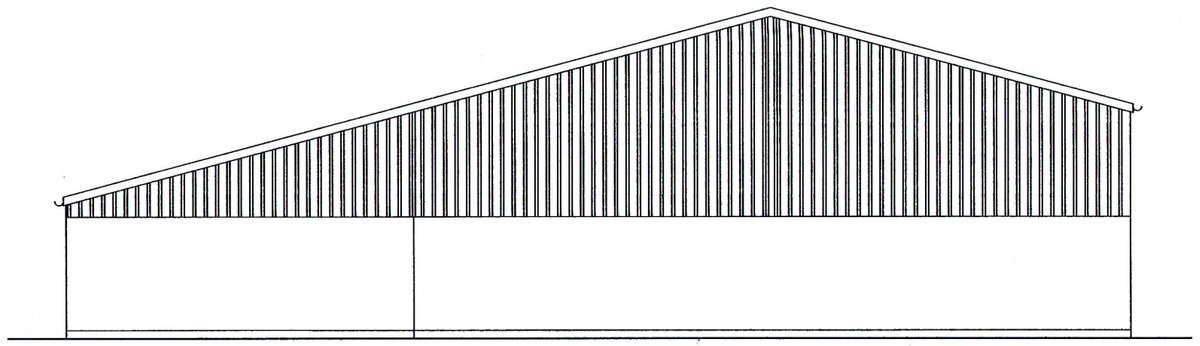

NORTH ELEVATION

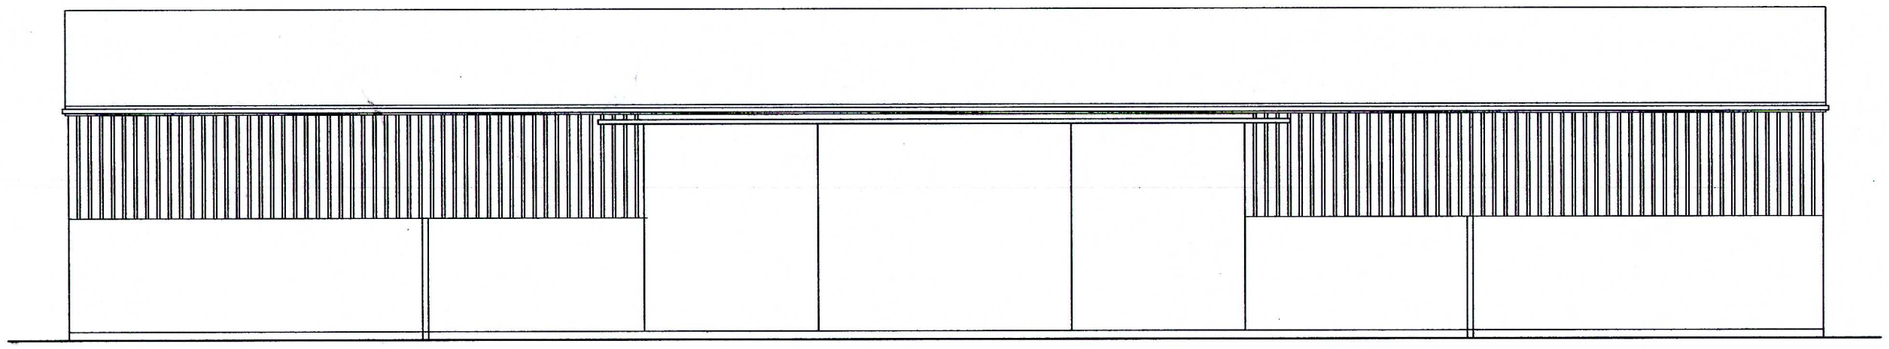

WEST ELEVATION

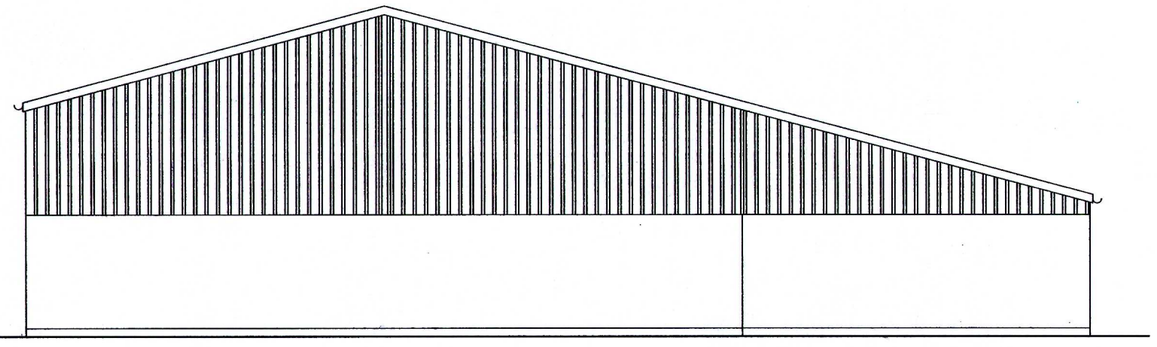

SOUTH ELEVATION

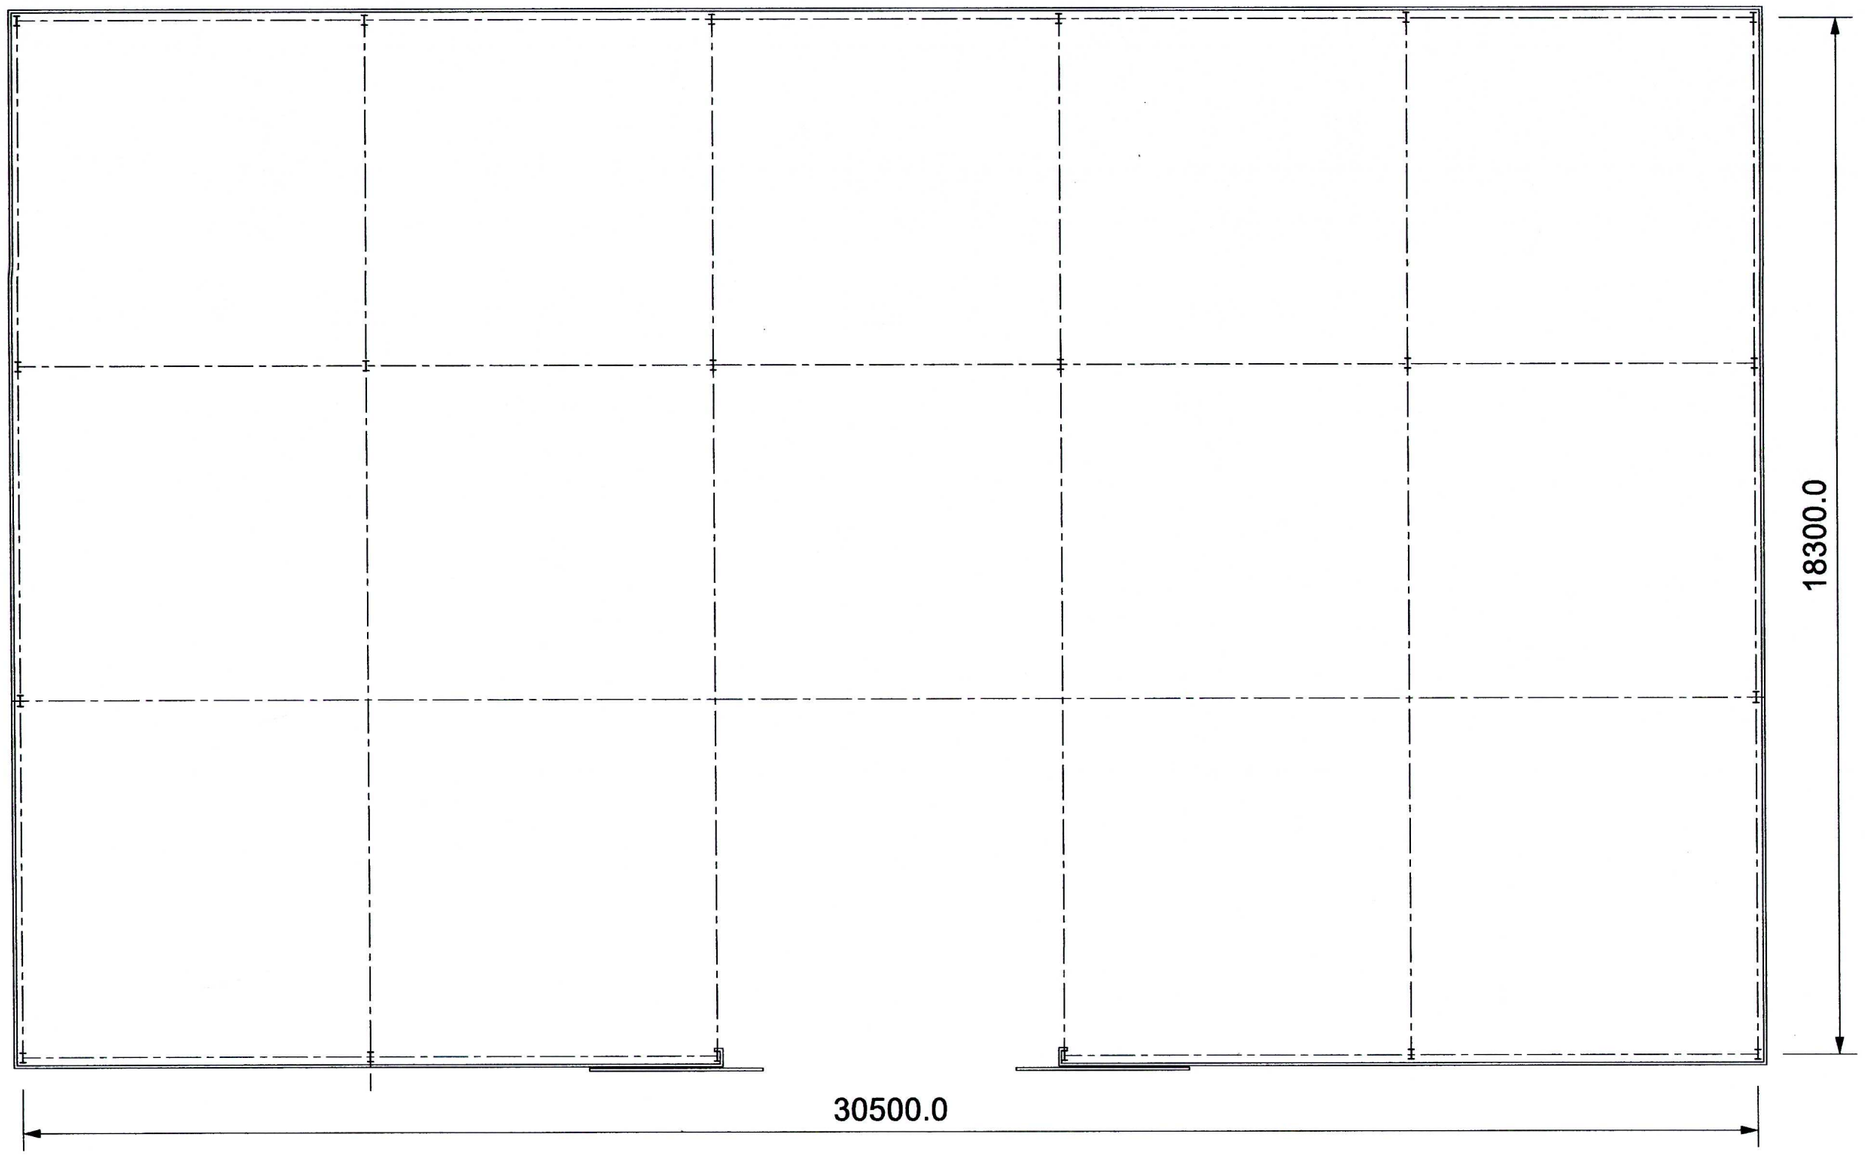

PLAN

PLANNING SPECIFICATION NOTES:

Walls to comprise Precast concrete planks and treated softwood 'Yorkshire' boarding

Doors to be metal faced.

Roof sheeting to be Mineral Fibre sheeting with 10% translucent sheet roofing lights.

MR. I. TITTERTON

DATE MARCH 2018

PROPOSED REMODELLING OF FARM

AT
TOWN HEAD FARM,
FOXT ROAD,
FOXT,
STOKE-ON-TRENT.
ST10 2HW

SCALE (at A2):
PLAN 1:100
ELEVATIONS 1:100

DRAWN BY:

MALCOLM SALES
QUANTITY SURVEYORS, DESIGNERS
& BUILDING COST CONSULTANTS
CURCHILL SUITE,
LULWORTH HOUSE,
51, HIGH STREET,
CHEADLE, STOKE-ON-TRENT,
STAFFS. ST10 1AR
TEL: 01538 757233
MOB: 07889 225437
E-MAIL: Malcolm.sales@salesqs.co.uk

AS PROPOSED

FOR PLANNING APPLICATION

DRAWING NR. 2003/02/01