

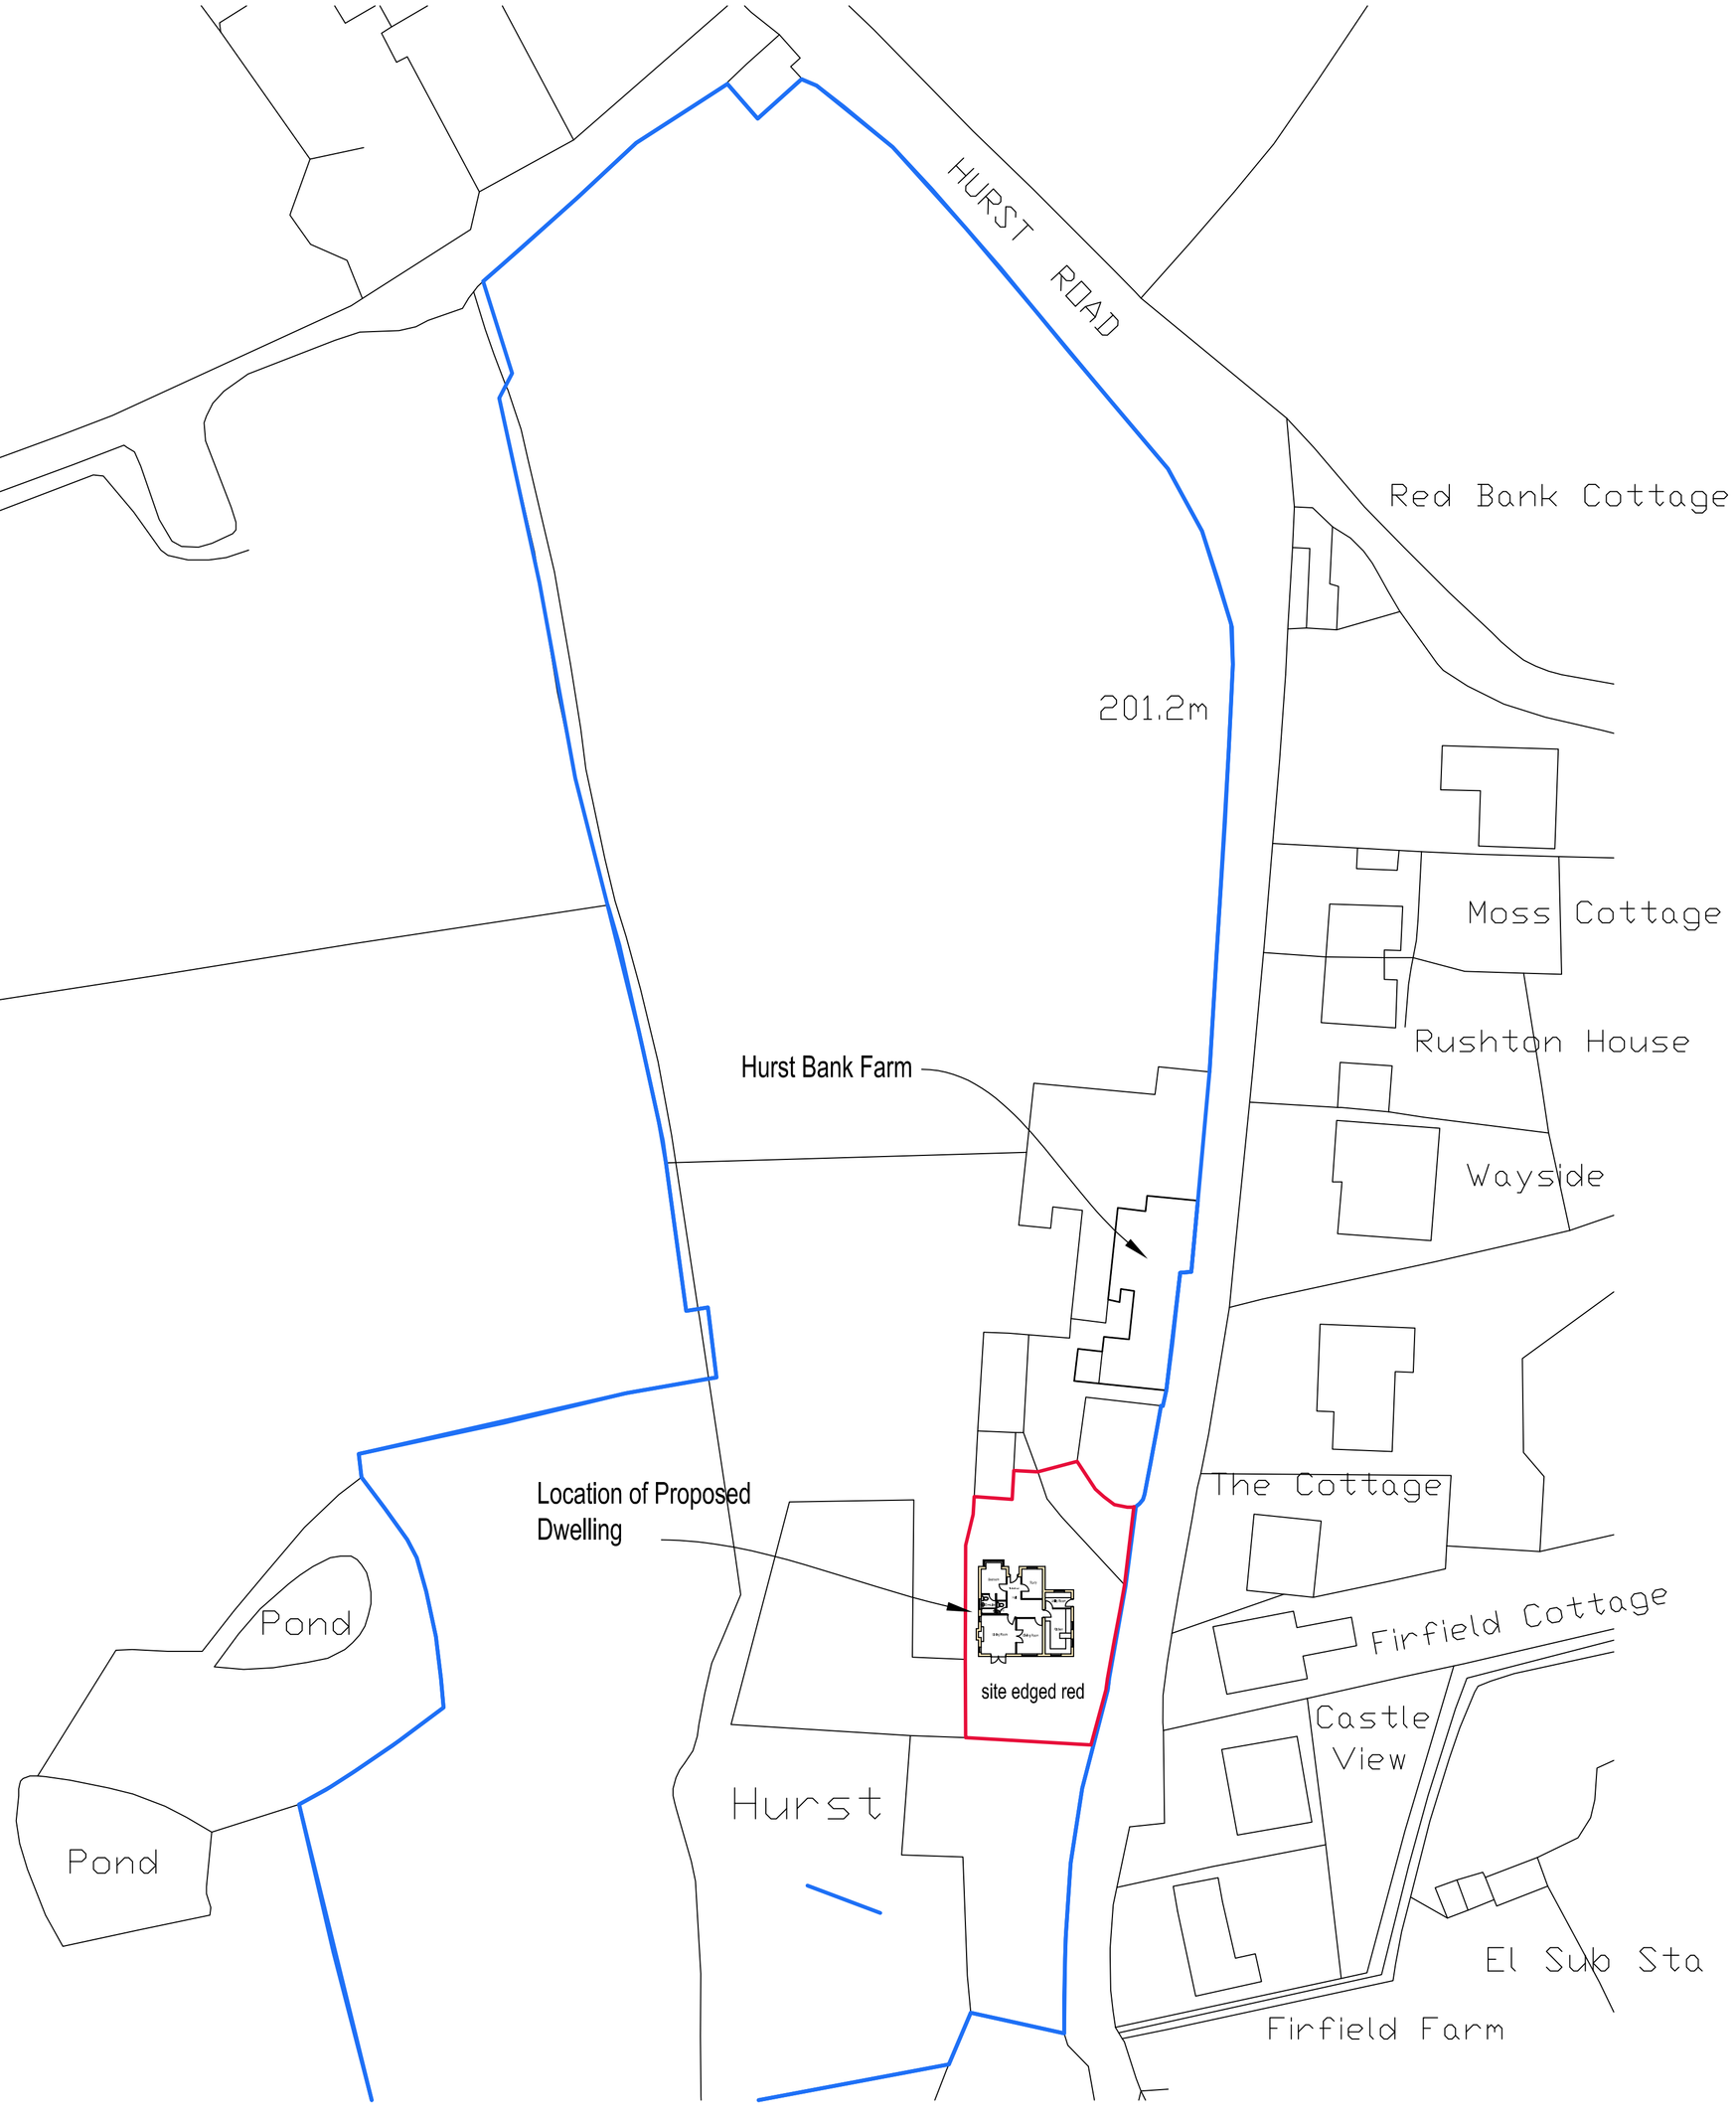


Proposed Block Plan 1:500

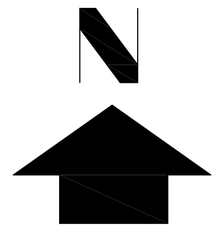

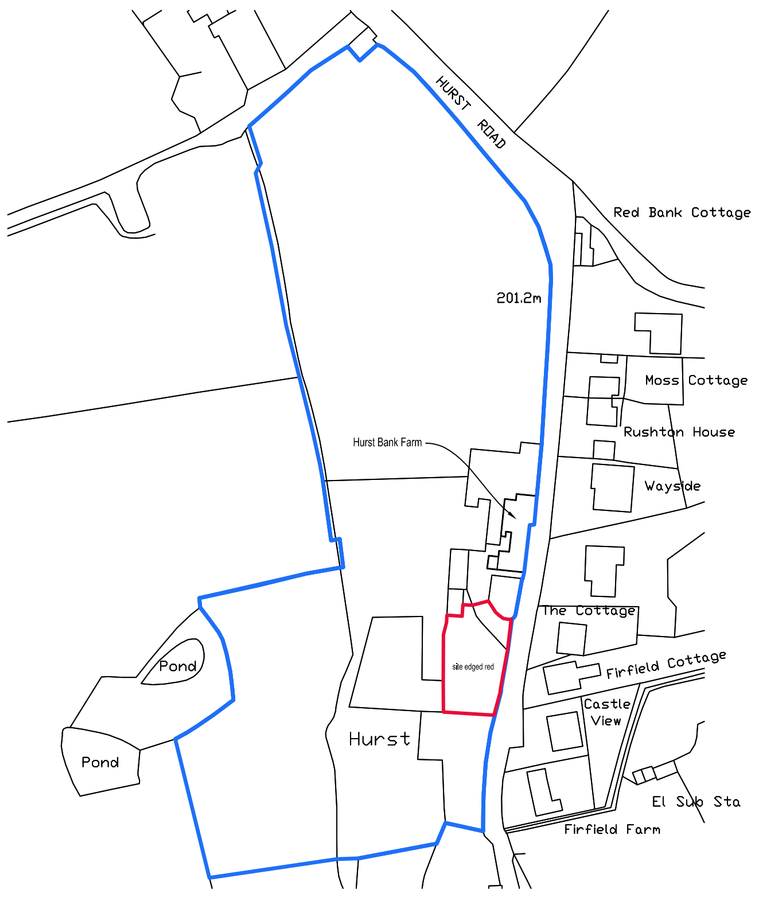

Location Plan 1:1250

Proposed Residential Bungalow at Hurst Bank Farm, Hurst Road, Biddulph.
to Provide Relative / Family Accommodation
For Mr & Mrs B. Mycock Scale :-1:500 & 1:1250 Date :- Dec 2018

Dwg No BM 003
Proposed block plan and location plan

Original Sheet A1