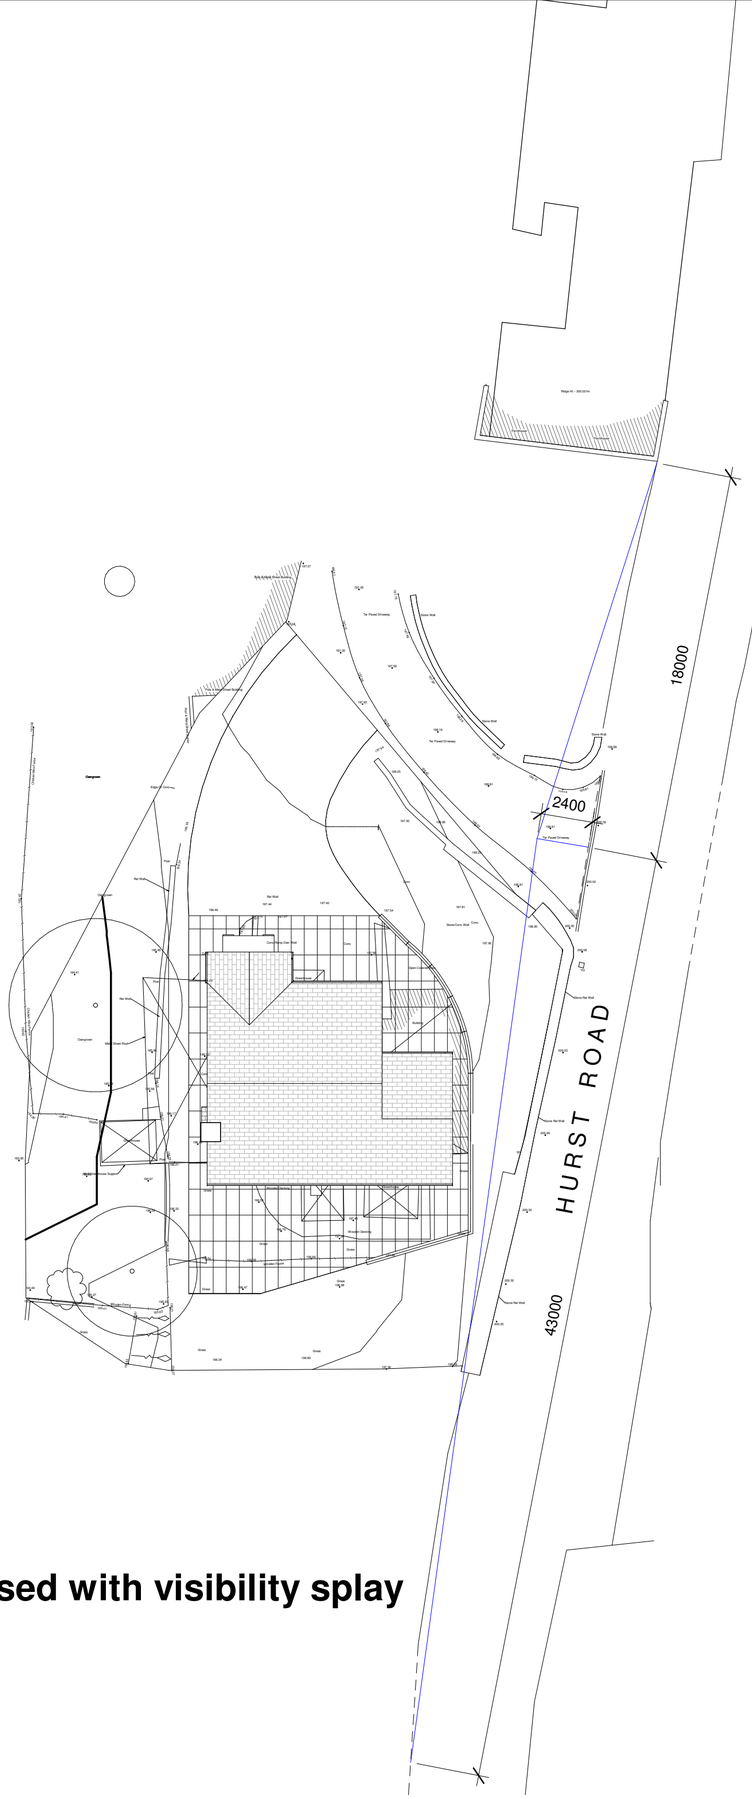

Block Plan as proposed with visibility splay

1 : 200

C:\Users\Laura\Downloads\BM19-SA-M3-A-0003.rvt

All heights, sizes and dimensions should be checked on site by the contractor before any work is put in hand.

Figured dimensions should be taken in preference to scaling and any errors or omissions reported to the architect at once.

This drawing has been prepared in accordance with the CDM (Construction Design and Management) and all foreseeable design risks to those involved or affected by construction have been avoided wherever possible.

Rev	Date	By	Detail

Drawing status

Planning

Client

Mr & Mrs B. Mycock

Project/Location

Proposed New Build Bungalow

Hurst Bank Farm
Hurst Road
Biddulph

SMYTHEMAN ARCHITECTURAL CIAT Registered Practice

12 High Street
Tean, Stoke-on-Trent
ST10 4DZ
United Kingdom

T +44 (0)1538 722097
F +44 (0)1538 722185
mail@smytheman.co.uk
www.smytheman.co.uk

Drawing title

Visibility Splays

Date	Drawn	Checked	Job No.
Jan 2020	TM	Checker	3141

Scale(s)

1 : 200 @A2

Drawing number **Revision**

BM19-SA-XX-XX-DR-A-0105