Revisions

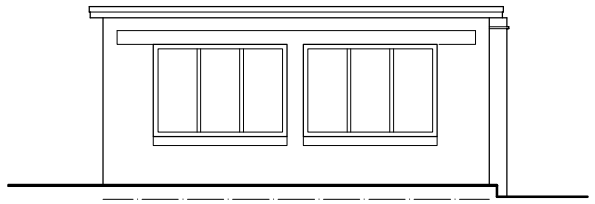

FRONT ELEVATION

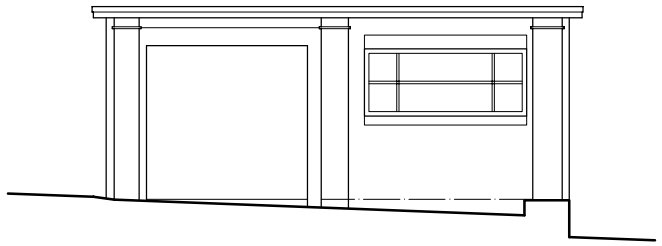

SIDE ELEVATION TO HOUSE

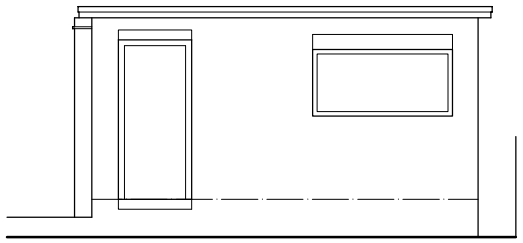

REAR ELEVATION

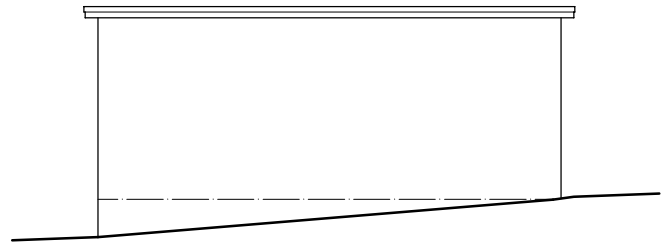

SIDE ELEVATION TO BOUNDARY

GARAGE BLOCK

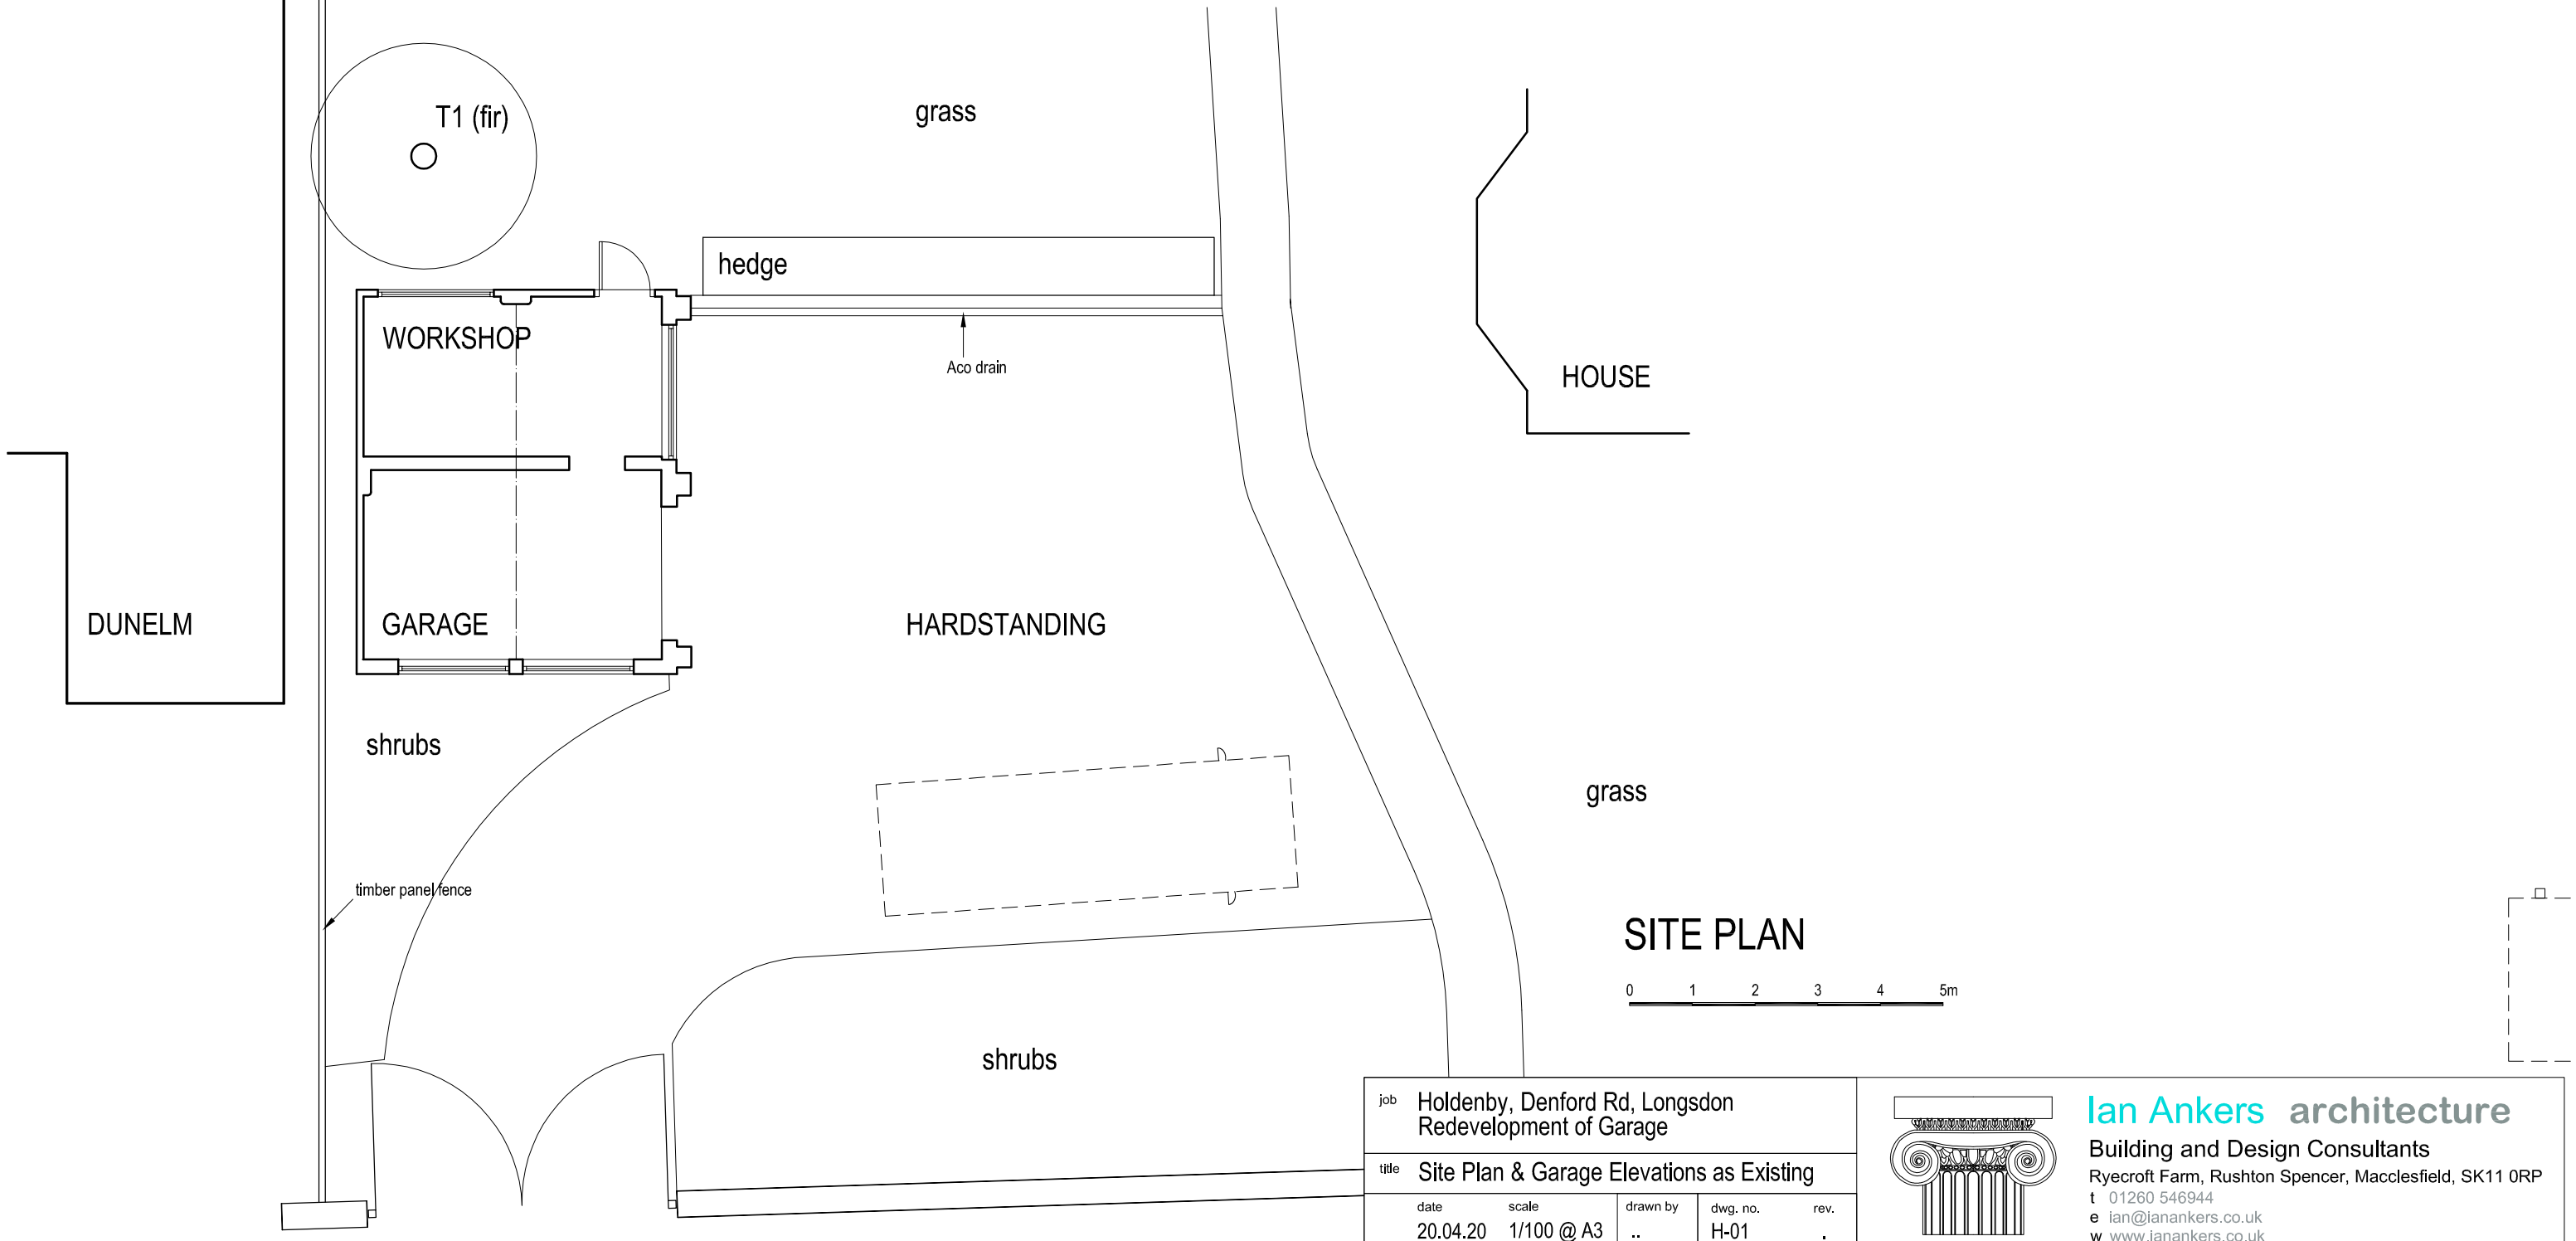

SITE PLAN

0 1 2 3 4 5m

job	Holdenby, Denford Rd, Longsdon Redevelopment of Garage			
title	Site Plan & Garage Elevations as Existing			
date 20.04.20	scale 1/100 @ A3	drawn by ..	dwg. no. H-01	rev. .

Ian Ankers architecture
Building and Design Consultants
Ryecroft Farm, Rushton Spencer, Macclesfield, SK11 0RP
t 01260 546944
e ian@iankers.co.uk
w www.iankers.co.uk