

FRONT ELEVATION

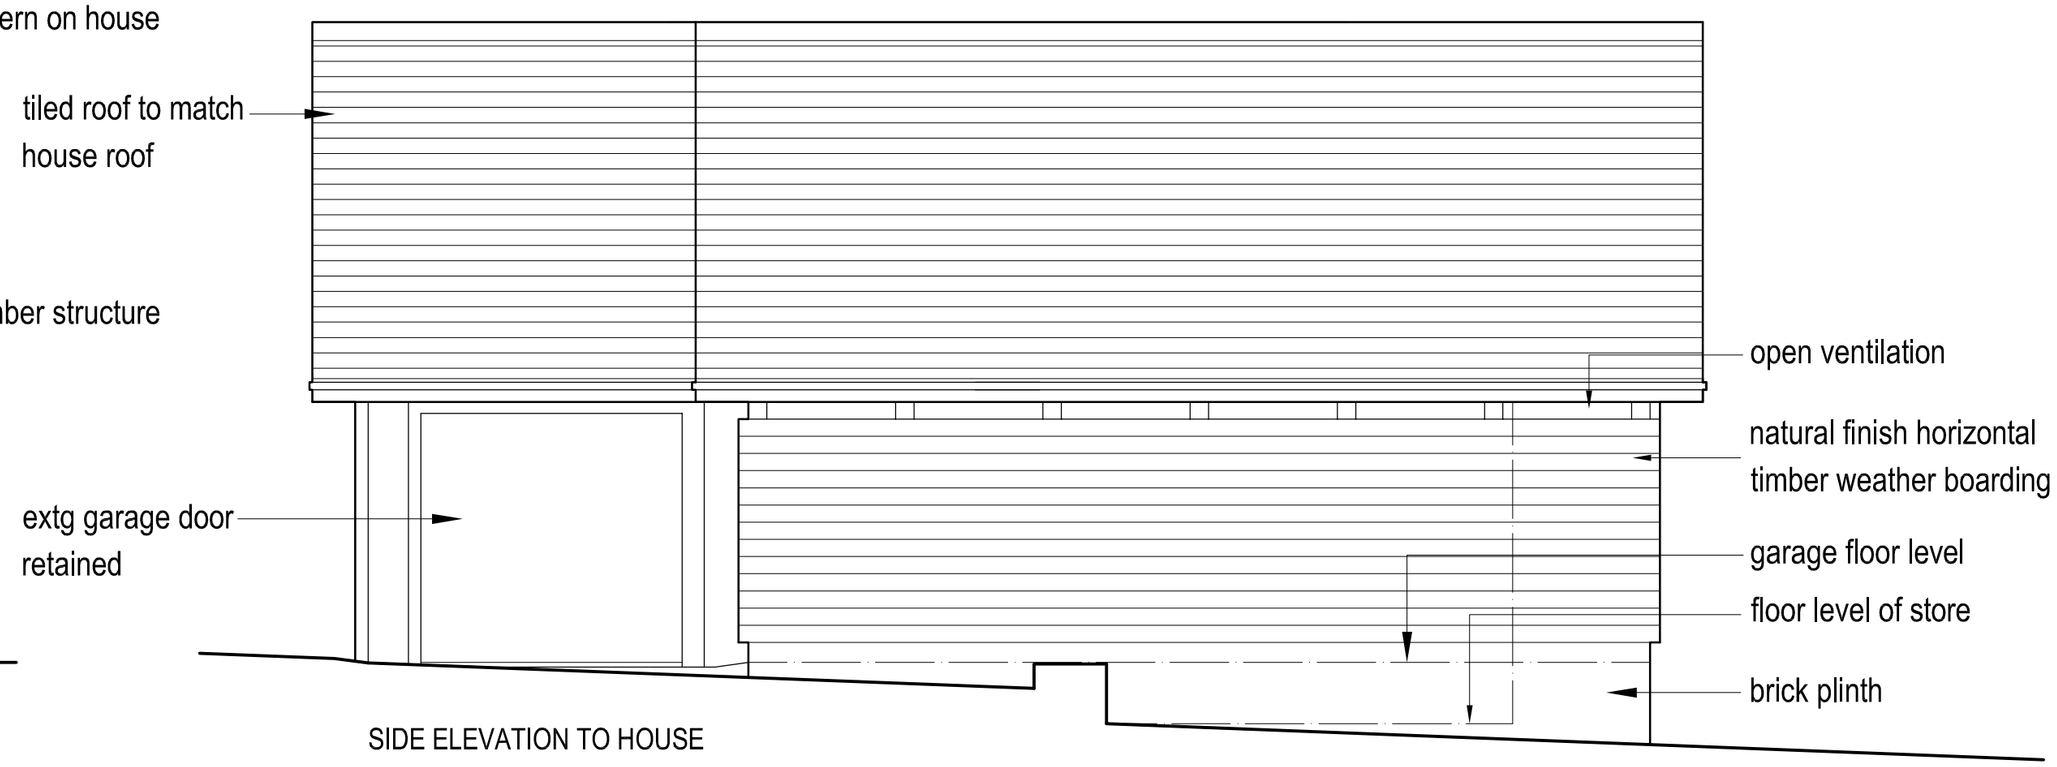

SIDE ELEVATION TO HOUSE

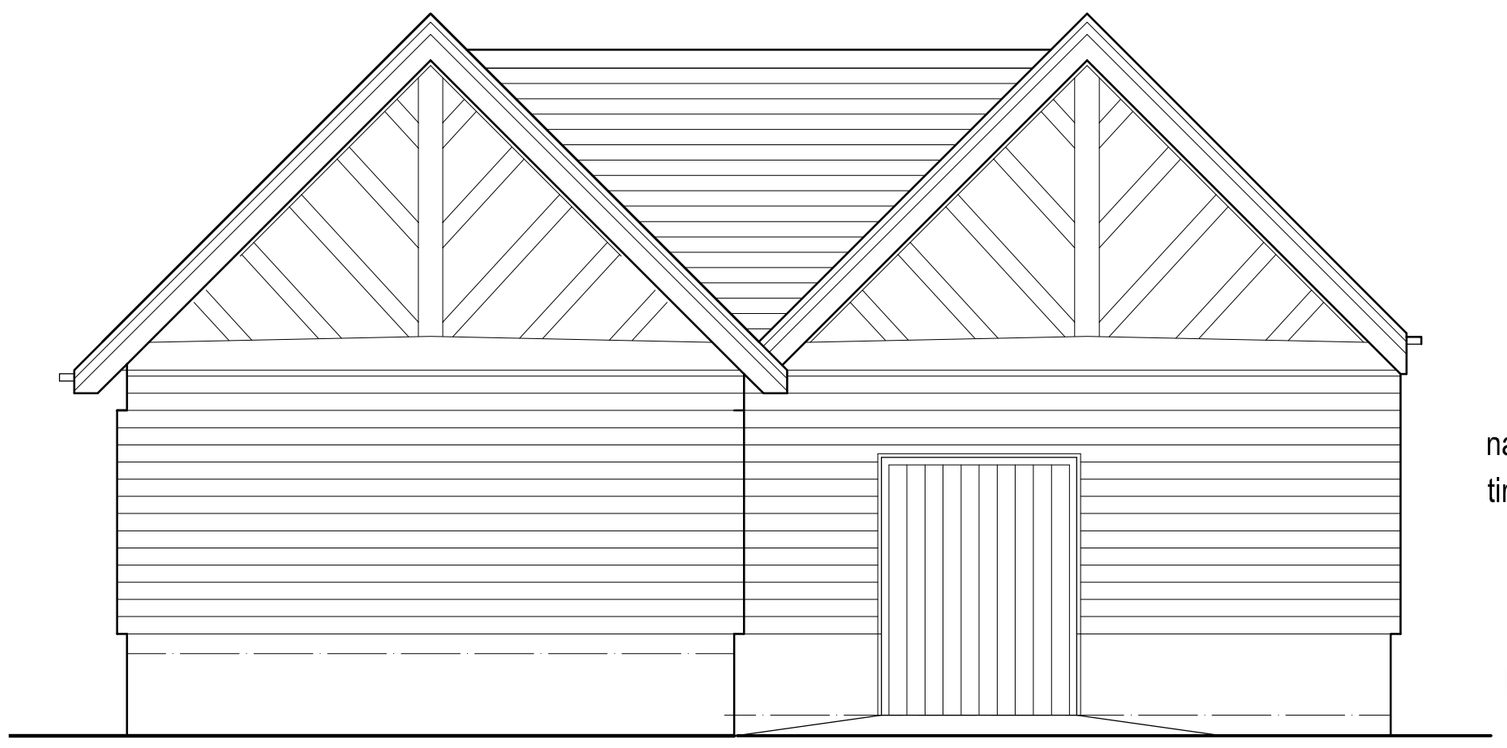

REAR ELEVATION

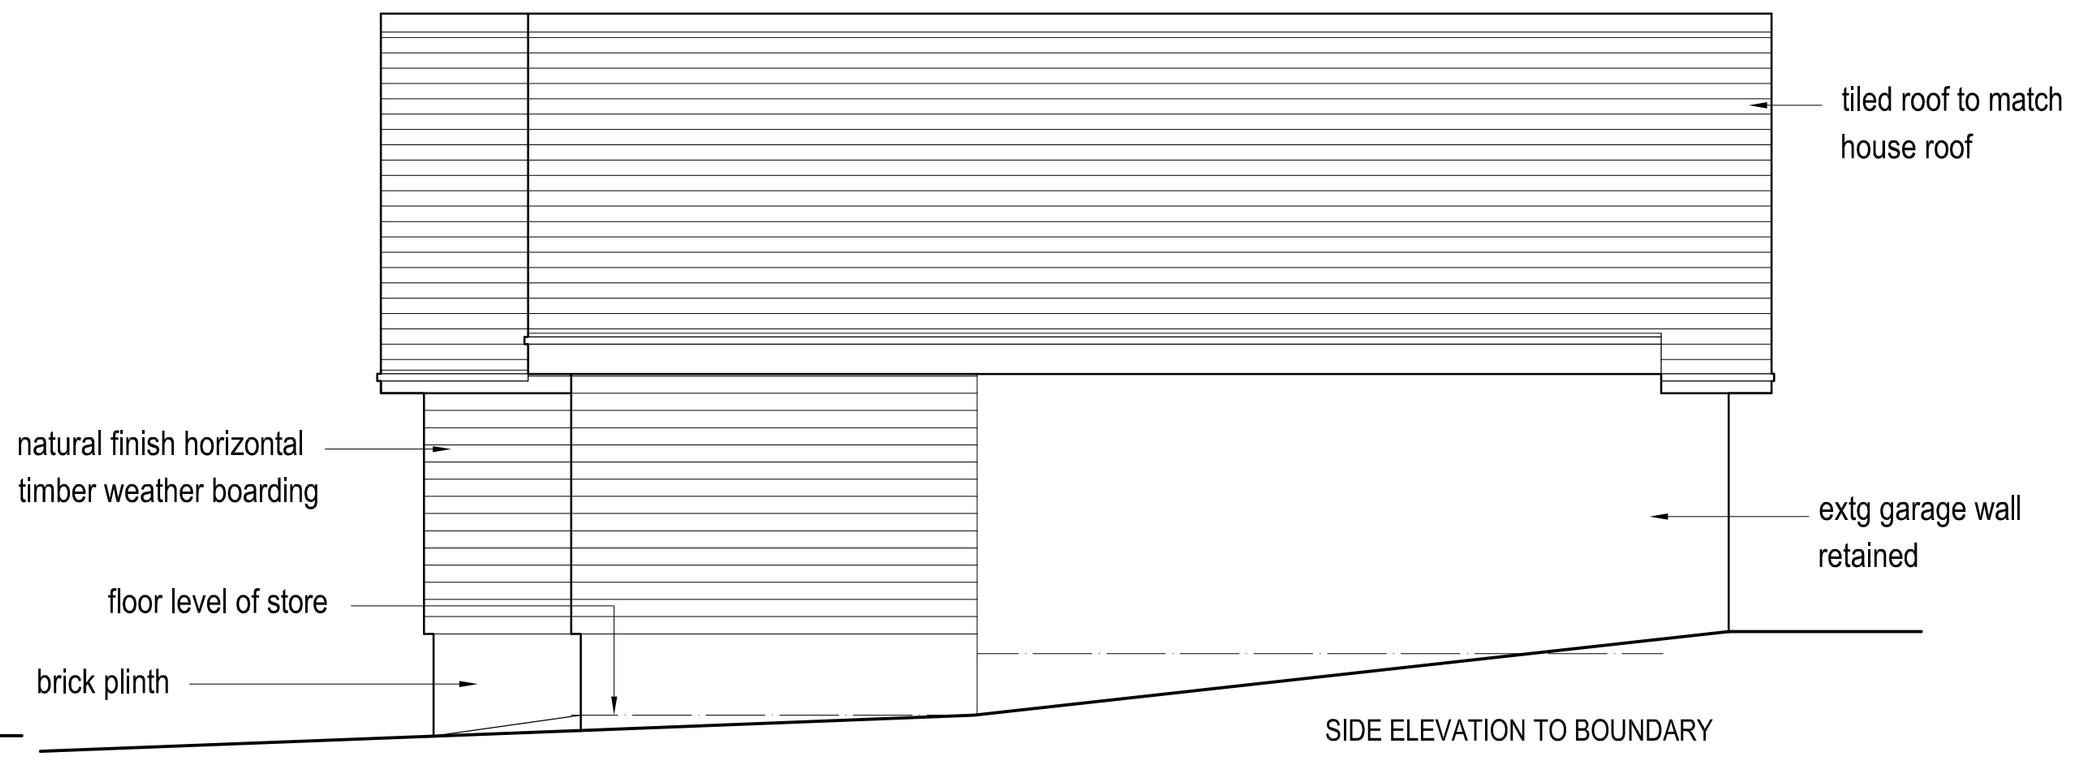

SIDE ELEVATION TO BOUNDARY

0 1 2 3m

Revisions		
A	Gable details rev and elevtions completed	23.04.20

job Holdenby, Denford Rd, Longsdon
Redevelopment of Garage

title Elevations as Proposed

date	scale	drawn by	dwg. no.	rev.
21.04.20	1/50 @ A2	..	H-03	A

Ian Ankers architecture
Building and Design Consultants
Ryecroft Farm, Rushton Spencer, Macclesfield, SK11 0RP
t 01260 546944
e ian@ianankers.co.uk
w www.ianankers.co.uk