
This drawing is copyright and should not be reproduced without permission.
The contractor is responsible for checking dimensions and levels and drainage inverts prior to commencing works - any discrepancy to be verified before proceeding.-figured dimensions only to be worked to: All work to be carried out in accordance with the current Building Regulations, British Standards/Codes of practice and statutory authority bye -laws and recommendations.

Revision	Comments	Date

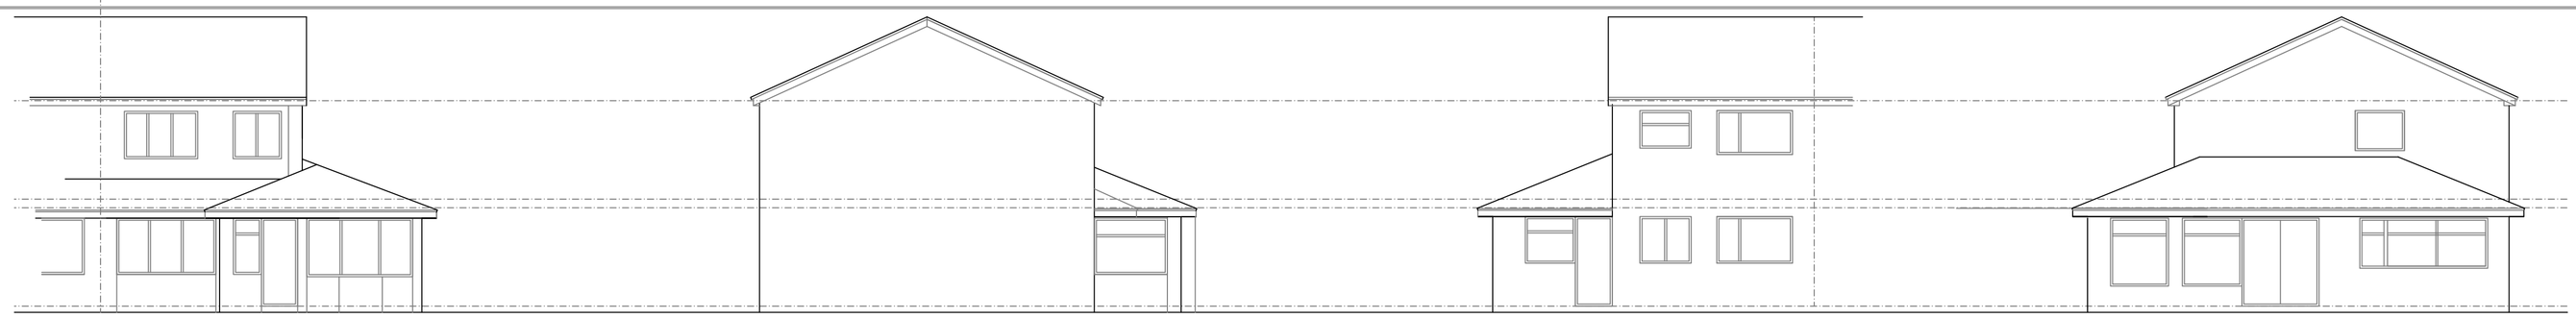


Existing Front elevation


Existing Side elevation

Existing Rear elevation


Existing Side elevation

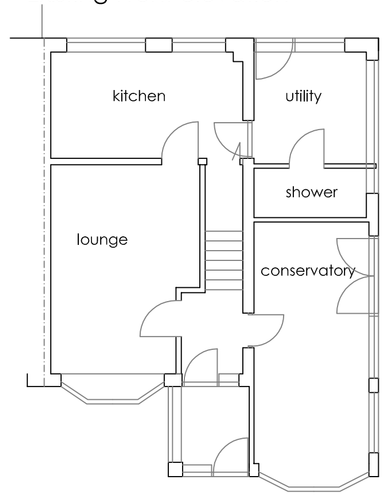


Existing Ground floor plan

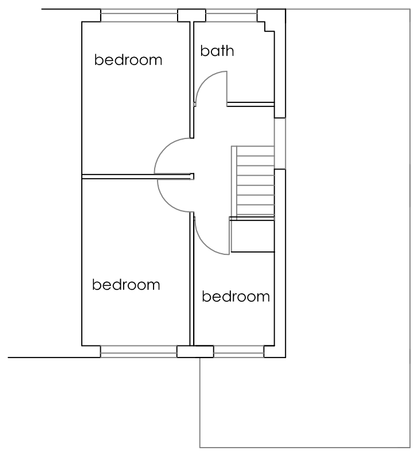


Existing First floor plan

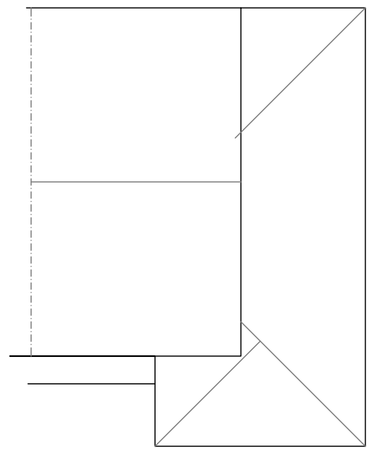

Existing roof plan

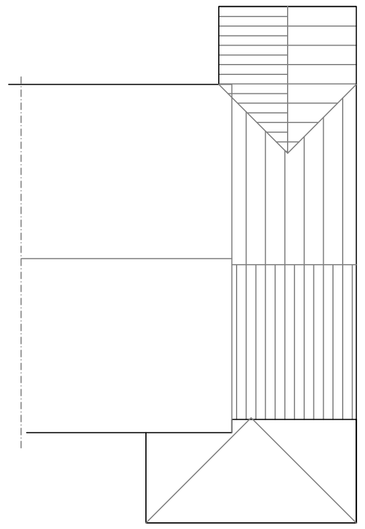


Proposed roof plan

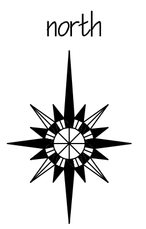



site plan 1:500

20m 0 10m 20m

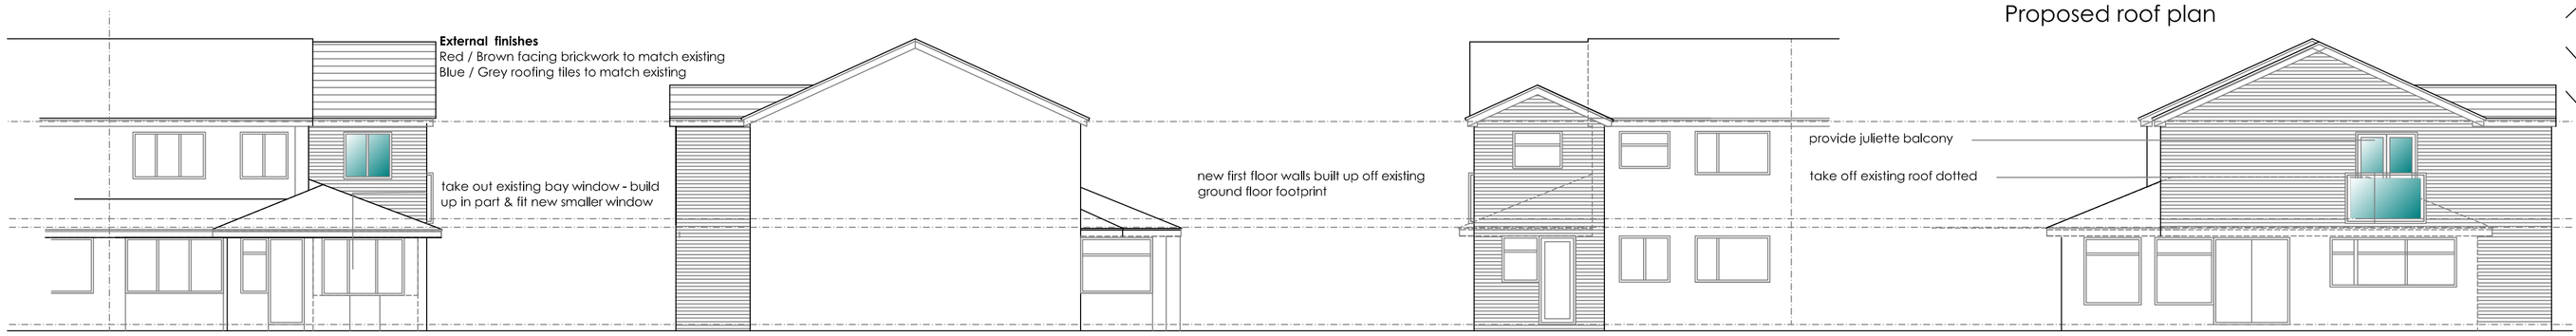


Proposed Front elevation


Proposed Side elevation

Proposed Rear elevation

Proposed Side elevation

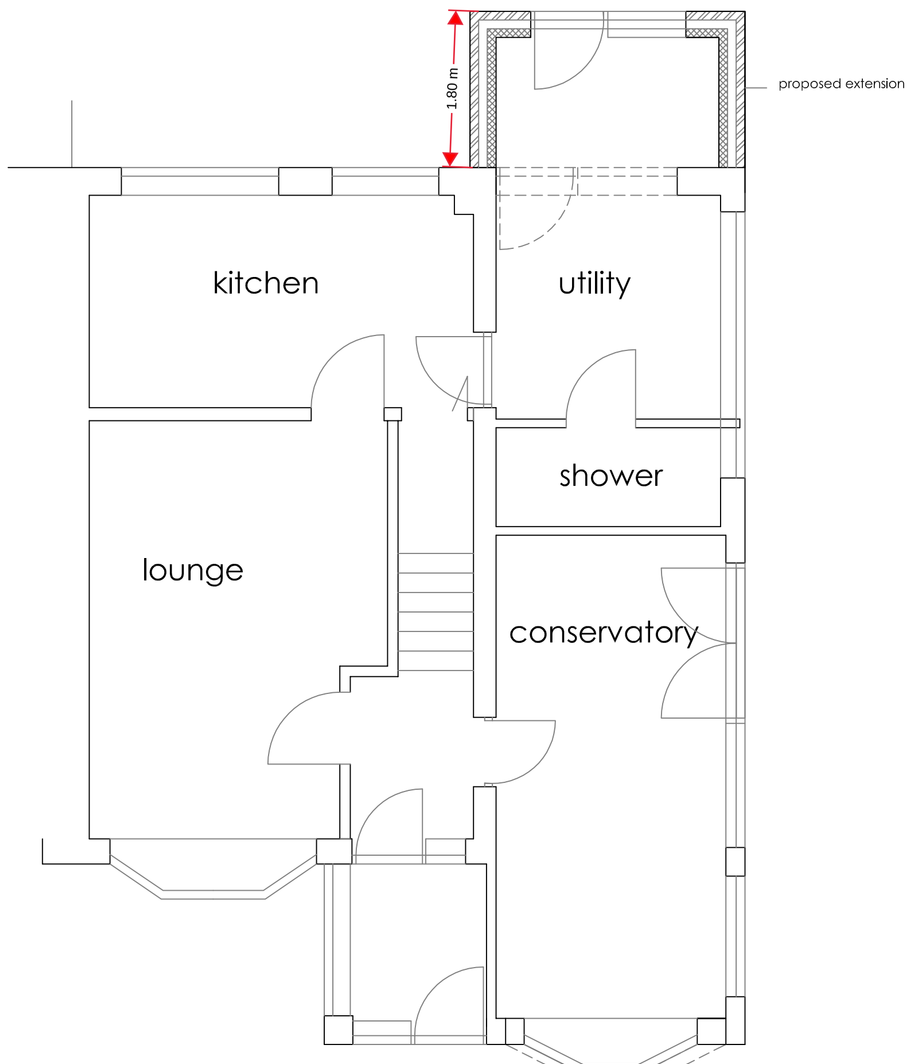

Proposed Ground floor plan

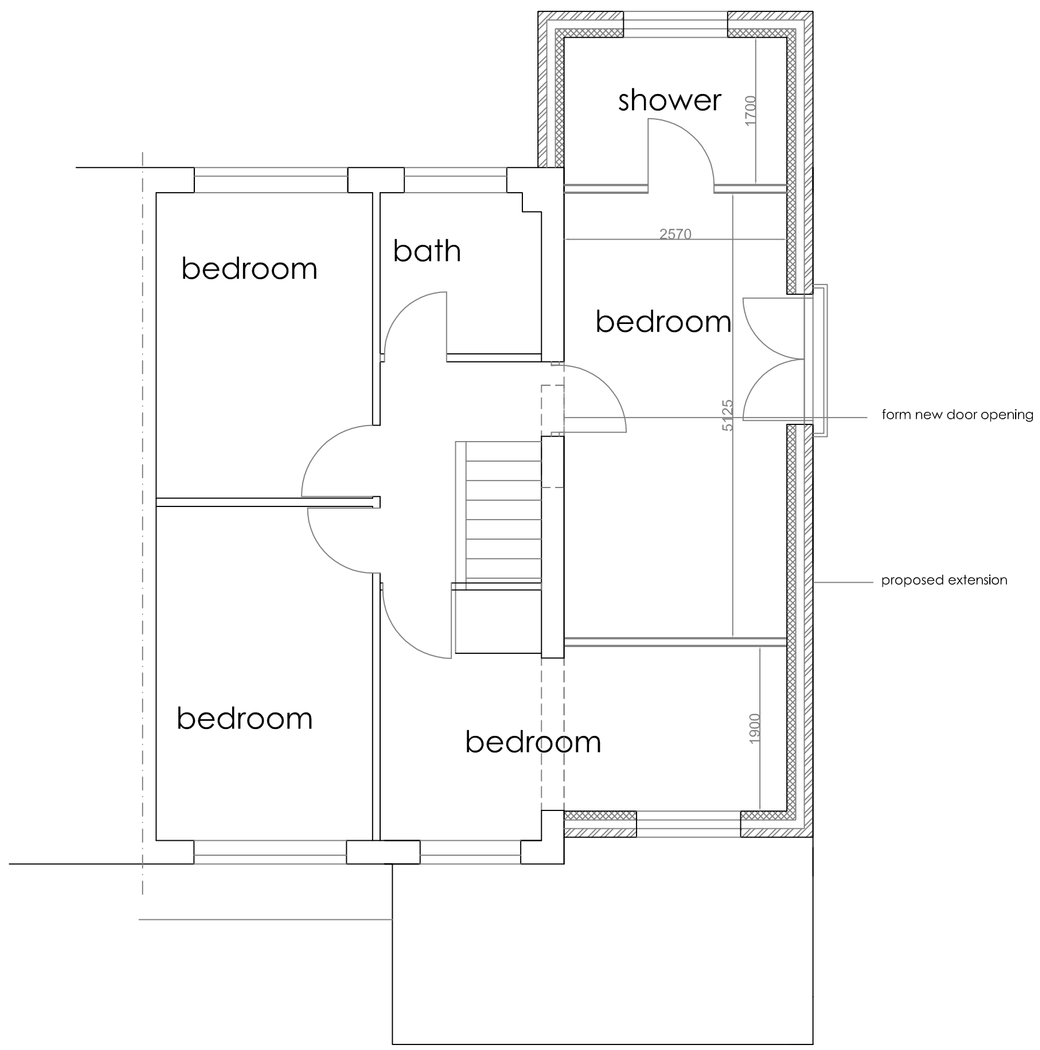

First floor plan



location plan 1:1250

20m 0 10m 20m

Robert Berry MCIAT
Architectural services
10 Truro Close, Congleton, Cheshire, CW12 3BD
t : 01260 279098 m : 07790 179093 e: robert.berry10@yahoo.co.uk

Client
Mr M Swift.

Project
Proposed extension at
7 Gilbern Drive, Biddulph,
Stoke On Trent, ST8 6SJ

Title
Scheme layout plan

Scale @A1 1:50 1:100

Date March 2019

Drg no 1886/04 Rev