


Section D-D

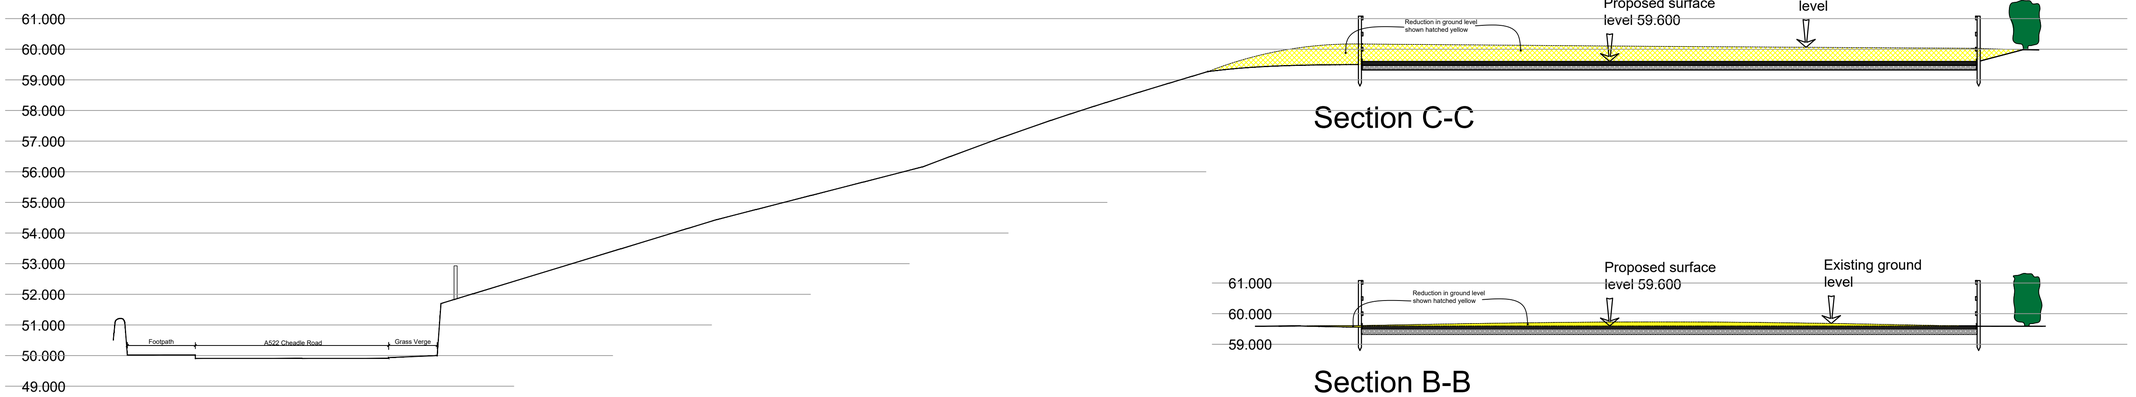


Section C-C


Section B-B

Section A-A

Sections
1:100 @ A1

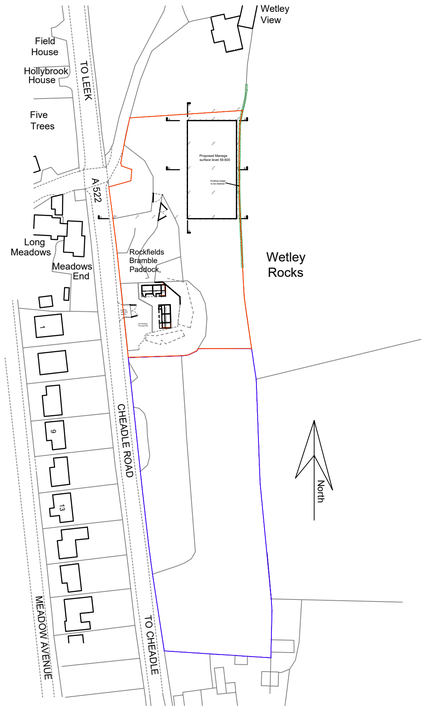


Location Plan
scale 1:1250@A1

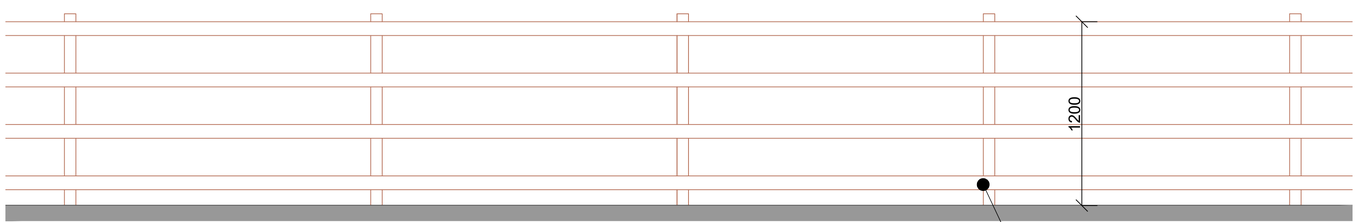

Elevation of Manege Fence
scale 1:20@A1

Fencing to manège comprising preservative treated 125mm x 75mm timber post with 4No. 90mm x 32mm timber rails.

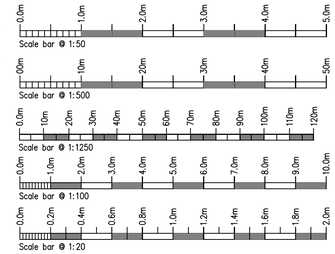

Rev.	Drawn	Comments.	Date

MAC
ARCHITECTURAL DESIGN LTD
Moorland House, 123 Moorland Road, Burslem, ST6 1JD.
T:01782 503302 E:admin@mac-arch.co.uk

Client:
Amanda Lancaster

Project:
Proposed Extensions to Stables
Rockfields Bramble Paddock,
Cheadle Road, Wetley Rocks, Staffs.

Title:
Manege Fence Elevation, Sections & Location Plan

Status:
Planning

Paper Size A1: Date: March 2020 Drawing Ref: 1656-AL03C