
Existing levels shown thus: +52.000

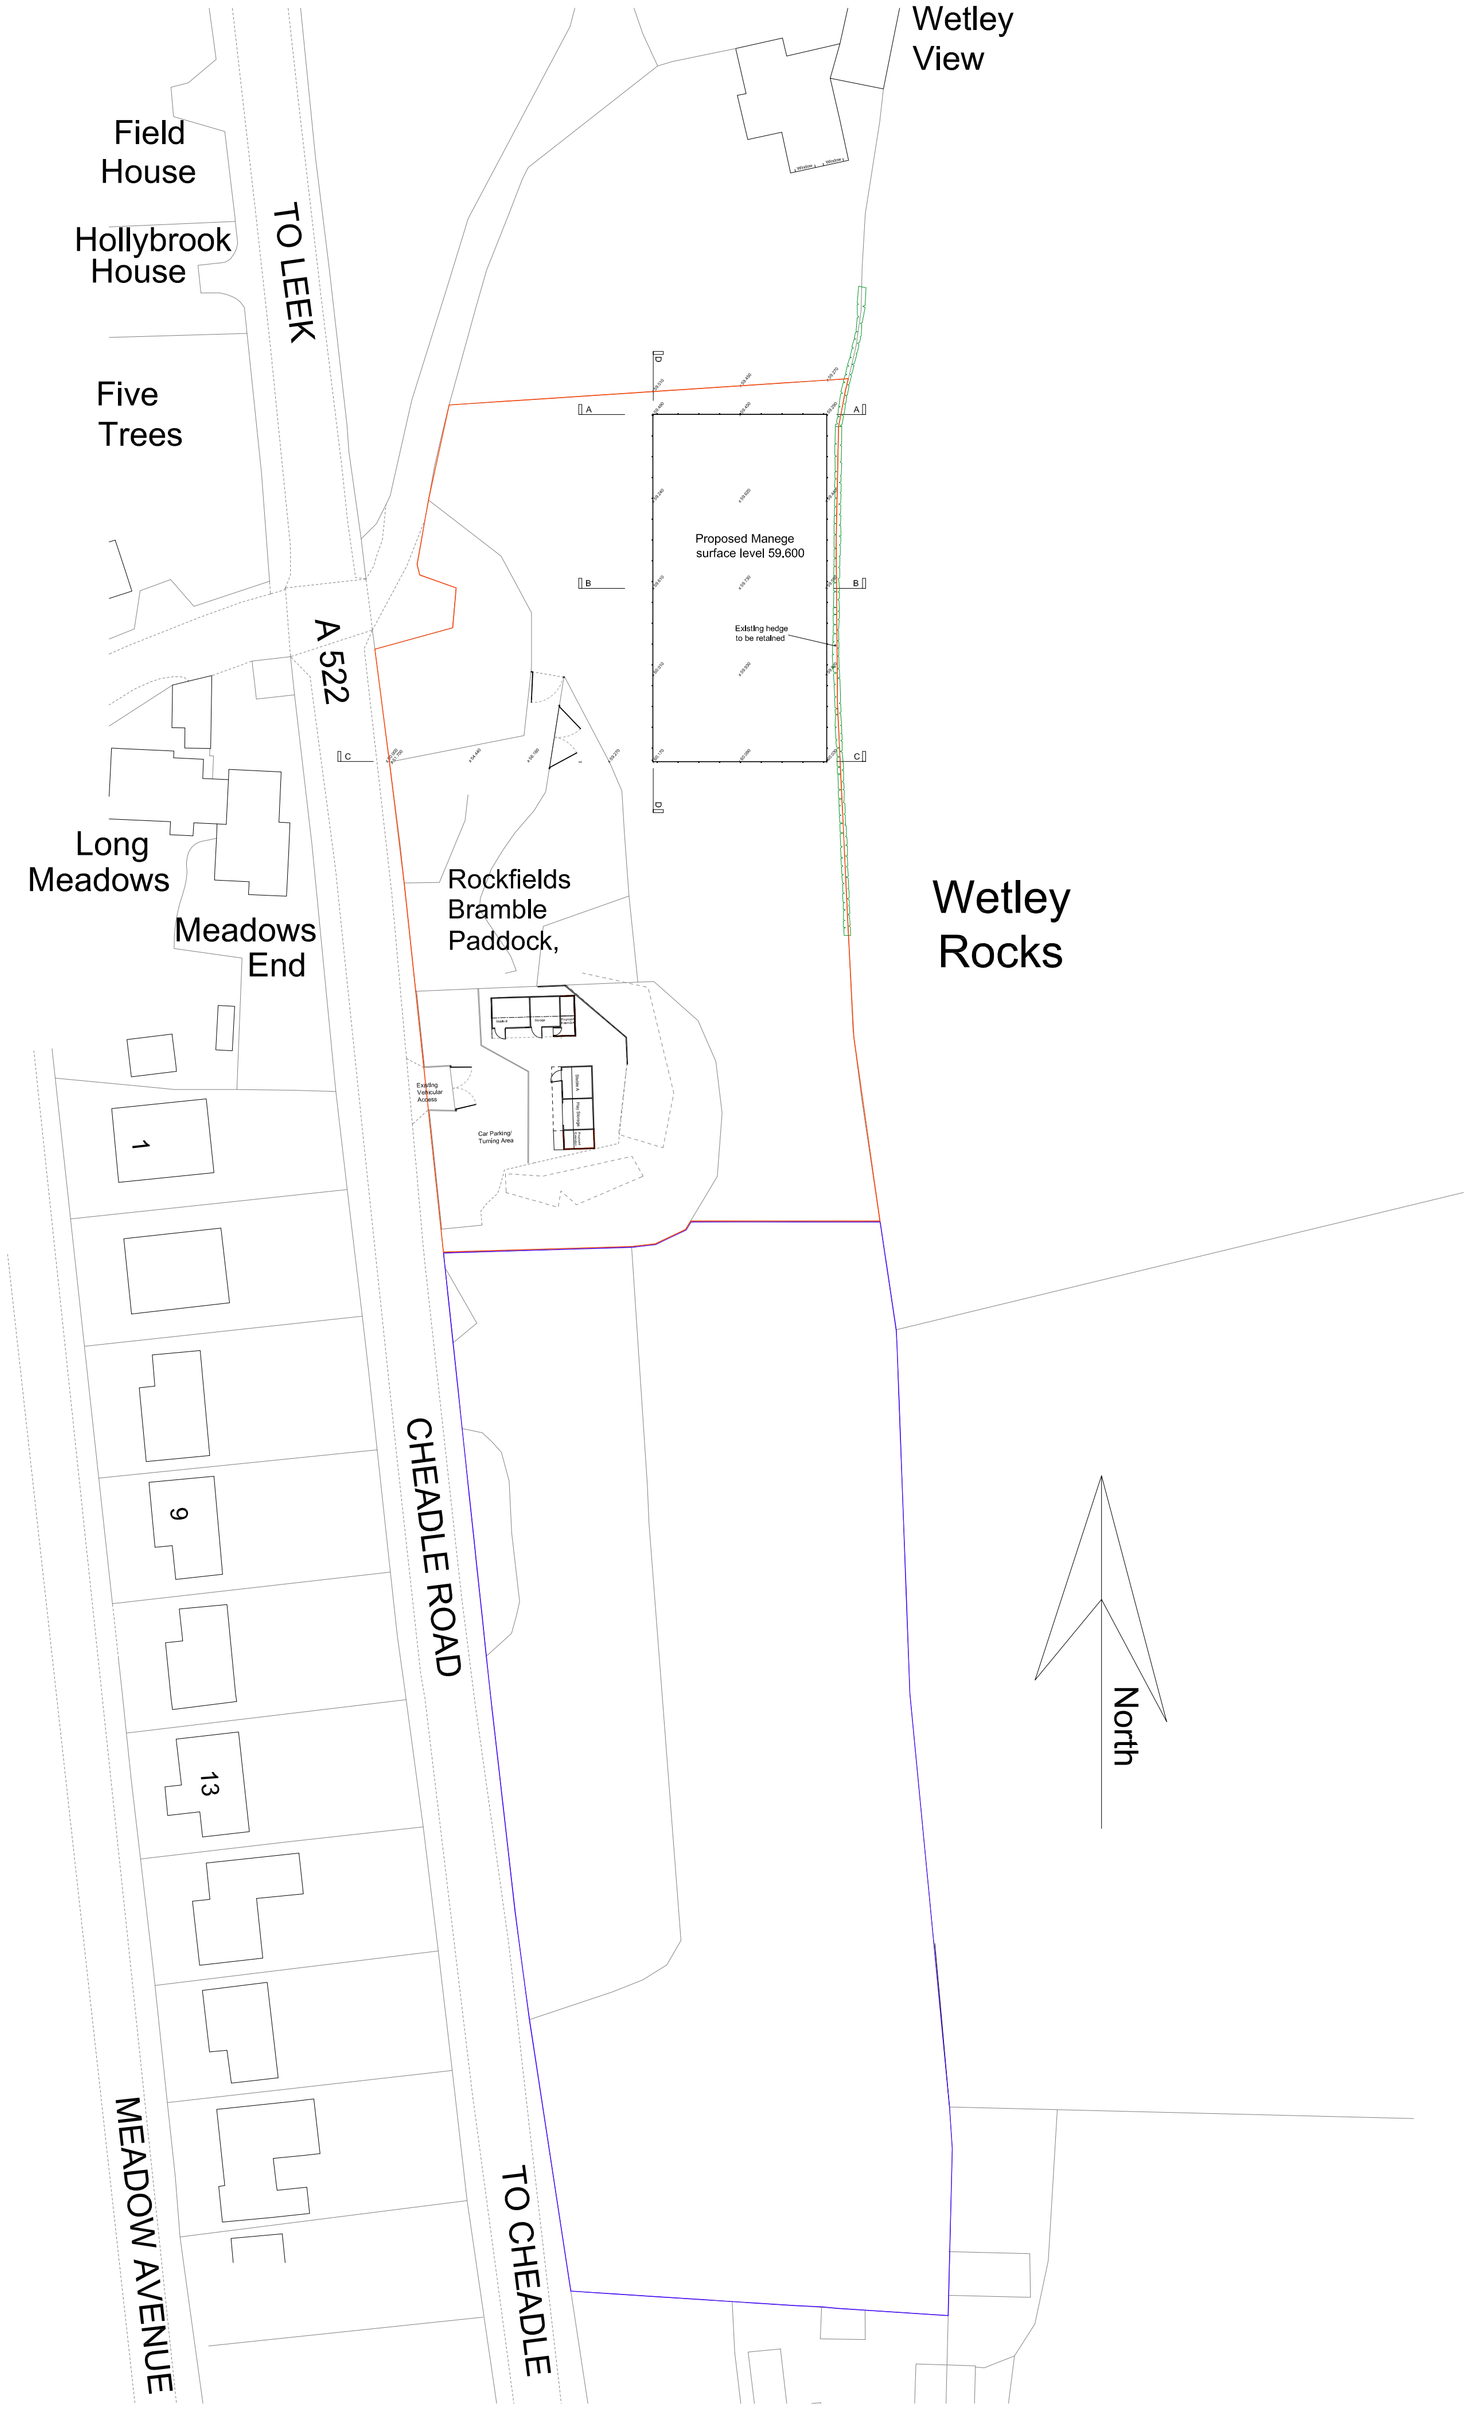

Site Plan
scale 1:500@A1

0.0m 5.0m 10.0m 15.0m 20.0m 25.0m 30.0m 35.0m 40.0m 45.0m 50.0m

Scale bar @ 1:500

Rev.	Drawn	Comments.	Date

MAC
ARCHITECTURAL DESIGN LTD
Moorland House, 123 Moorland Road, Burslem, ST6 1JD.
T:01782 503302 E:admin@mac-arch.co.uk

Client:
Amanda Lancaster

Project:
Proposed Extensions to Stables
Rockfields Bramble Paddock,
Cheadle Road, Wetley Rocks, Staffs.

Title:
Site Plan

Status:
Planning

Paper Size A1: Date: March 2020 Drawing Ref: 1656-AL04C