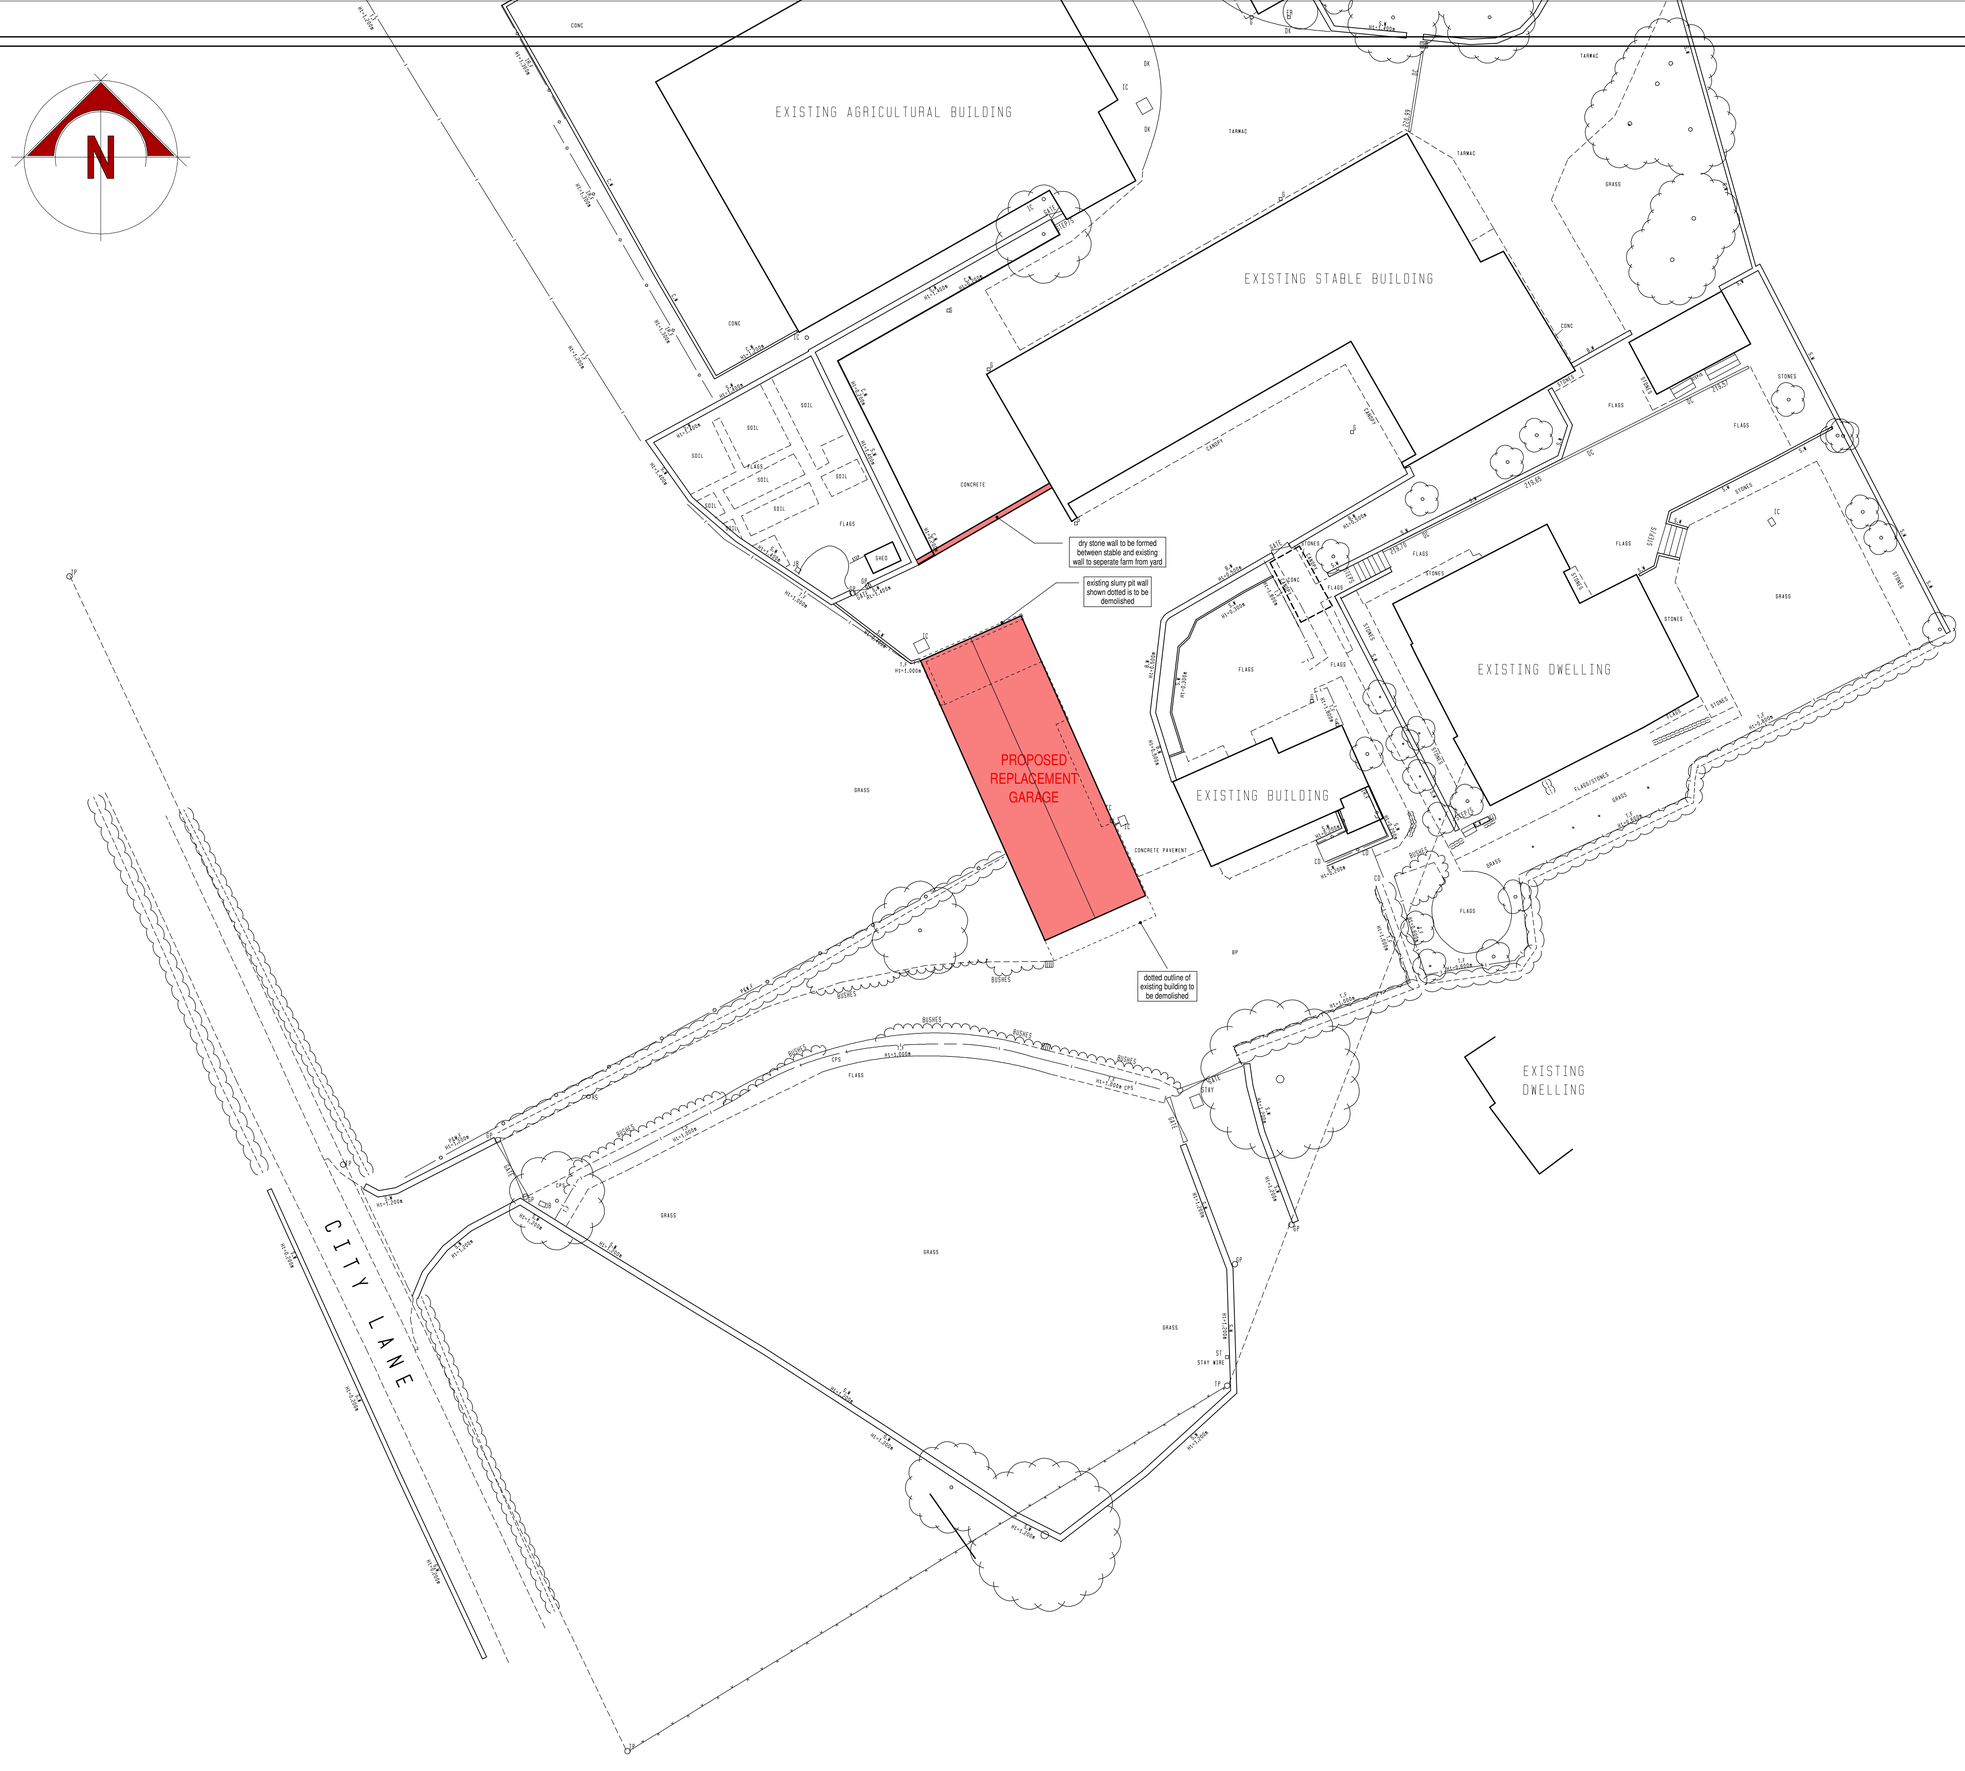

Mr D Klucznik

PROPOSED REPLACEMENT GARAGE
THE CITY
CITY LANE
LONGSDON
ST9 9QU

PLANNING PROPOSAL
SITE PLAN

Date	Sheet	Scale
FEBRUARY 2020	A1	1:200
Drg No.	Rev.	Drawn
2020-2490-02	A	RG

A - 16/04/2020 - PLAN UPDATED FOR PLANNING SUBMISSION

SAMMONS Architectural LIMITED
Chartered Institute of Architectural Technologists Registered Practice
10 Cawdry Buildings, Fountain Street, Leek. ST13 6JP
Telephone: 01538 386002
E-mail: info@sammonsltd.co.uk
Web: www.sammonsltd.co.uk

This drawing is copyright.
All dimensions must be checked prior to commencement.