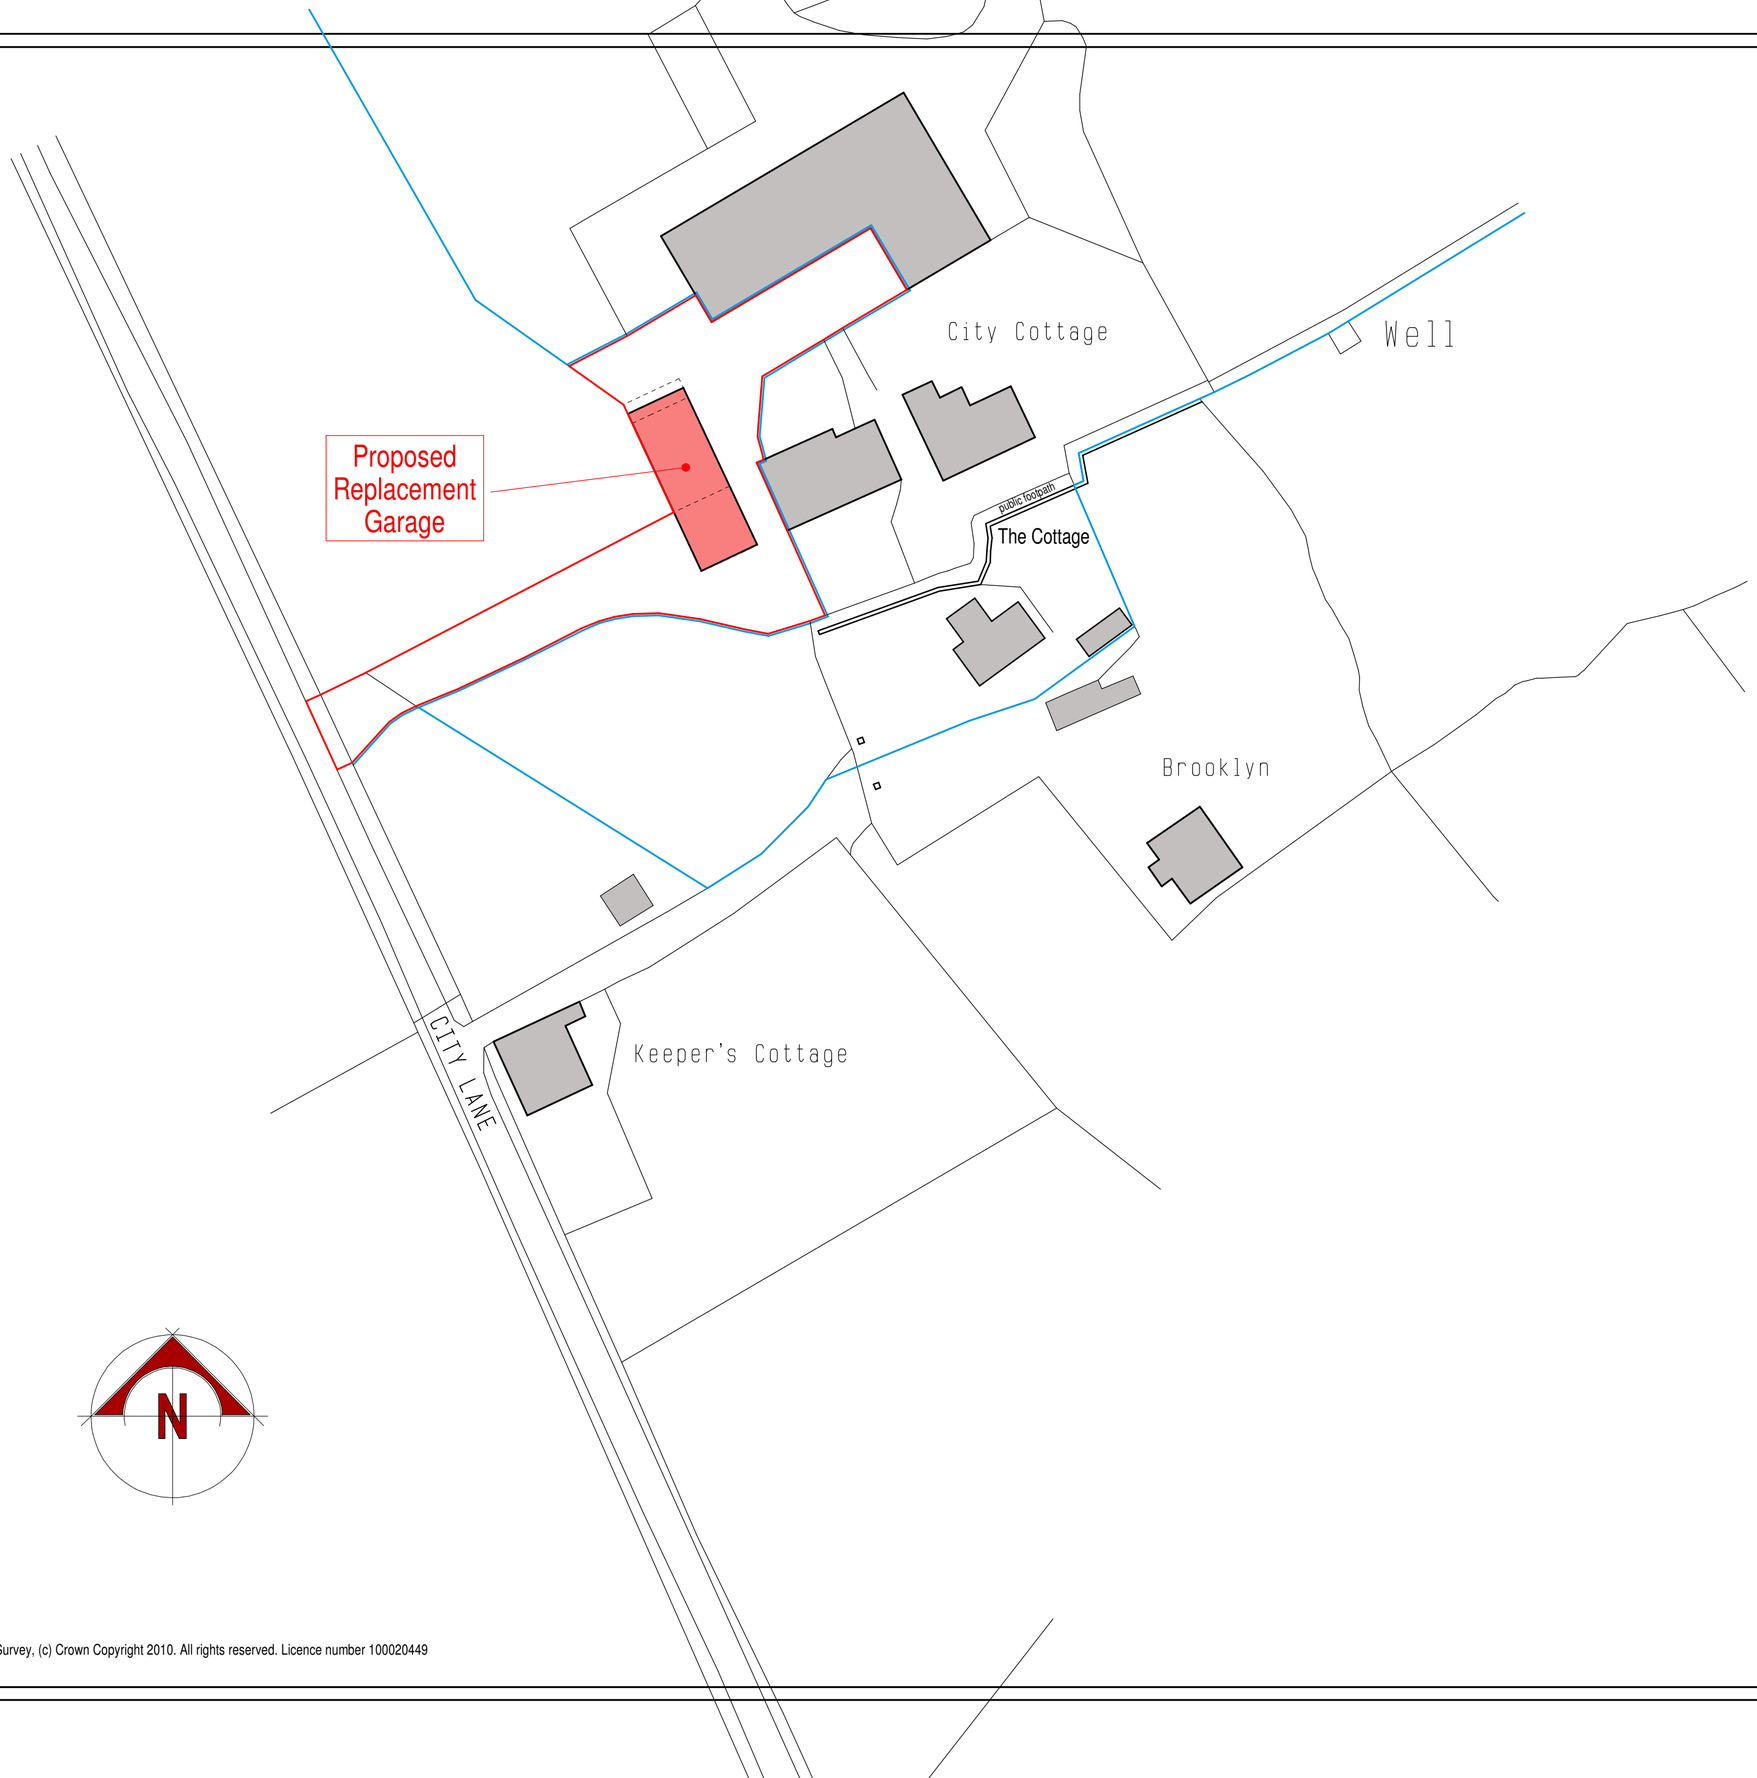


Ordnance Survey, (c) Crown Copyright 2010. All rights reserved. Licence number 100020449

0.0m 5.0m 10.0m 15.0m 20.0m 25.0m

scale bar @ 1:500

Mr D Klucznik

PROPOSED REPLACEMENT GARAGE
THE CITY
CITY LANE
LONGSDON
ST9 9QU

PLANNING PROPOSAL
BLOCK PLAN

Date	Sheet	Scale
APRIL 2020	A2	1:500
Drg No.	Rev.	Drawn
2020-2490-06	A	RG

A - 24/04/2020 - BLUE EDGING UPDATED

SAMMONS Architectural LIMITED
Chartered Institute of Architectural Technologists Registered Practice
10 Cawdry Buildings, Fountain Street, Leek. ST13 6JP
Telephone: 01538 386002
E-mail: info@sammonsltd.co.uk
Web: www.sammonsltd.co.uk

This drawing is copyright.
All dimensions must be checked prior to commencement.