N



Indicative Layout 1:500



Typical Elevation 1:100

Schedule of Accommodation

Open Market Housing Units:

2 Bed 4 Person (2 Storey)	79.0m²	4 No.
3 Bed 6 Person (2 Storey)	102.0m²	3 No.
4 Bed 8 Person (2 Storey)	124.0m²	2 No.

Total 9 No. Dwellings

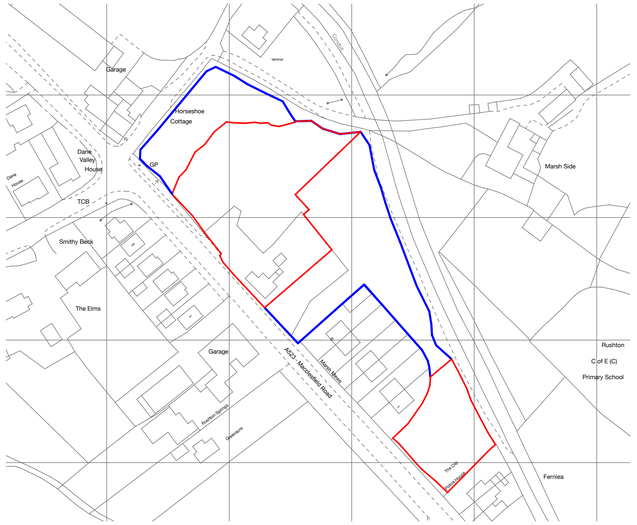

Location Plan 1:1250

Rev	Date	By	Description
D	20.04.20	AME	Drawing title amended to 'Indicative Layout'.
C	16.04.20	AME	Boundary revised at client request.
B	15.04.20	AME	Boundary revised. Plots relocated to suit boundary amendment.
A	17.03.20	AME	Layout boundary revised. Package treatment plant relocated.

lime architecture

Lime Architecture Ltd
Unit 8 Parchfields Enterprise Park
Colton Road
Rugeley
Staffordshire
WS15 3HB
Tel: 01889 579777
www.lime-architecture.co.uk
email: info@lime-architecture.co.uk

Client:
The Amos Group

Project:
Land off Macclesfield Road
Rushton Spencer, Staffordshire Moorlands, SK11 0SE

Drawing Title:
Indicative Layout

Date: 20/04/2020	Scale: 1:500, 1:1250, 1:100 @ A1	
Drawn: AME	Drawing No. **2016-22-SK04**	Revision: **D**
Status: OUTLINE APPLICATION		

© This drawing and the works depicted are the copyright of Lime Architecture Ltd and may only be reproduced with written permission. No alteration to the design or specification in part or whole to be made without the written approval of the Lime Architecture Ltd. All dimensions and levels depicted are subject to checking on site. Any discrepancies to be immediately notified to office of origin. Figured dimensions only to be used.
The information contained in this drawing must only be used at the named location. The location of any services indicated on this drawing are approximate only and must be checked on site by the main contractor before commencing works. It is considered that a competent contractor will be able to identify hazards associated with the project from the information above, and take the necessary precautions to deal with any risks to health and safety.