

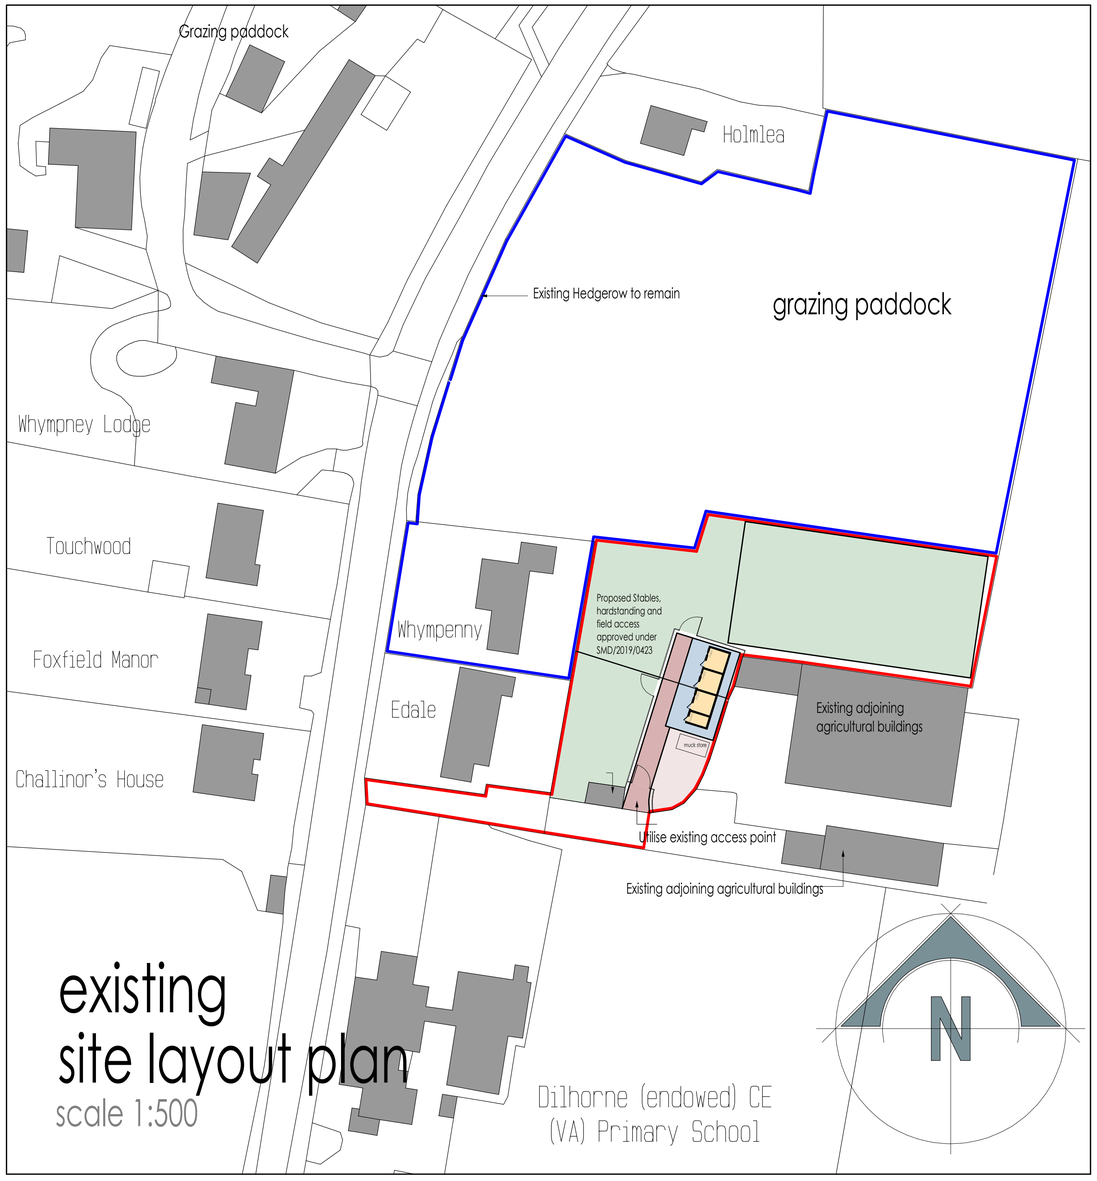



existing
site layout plan
scale 1:500

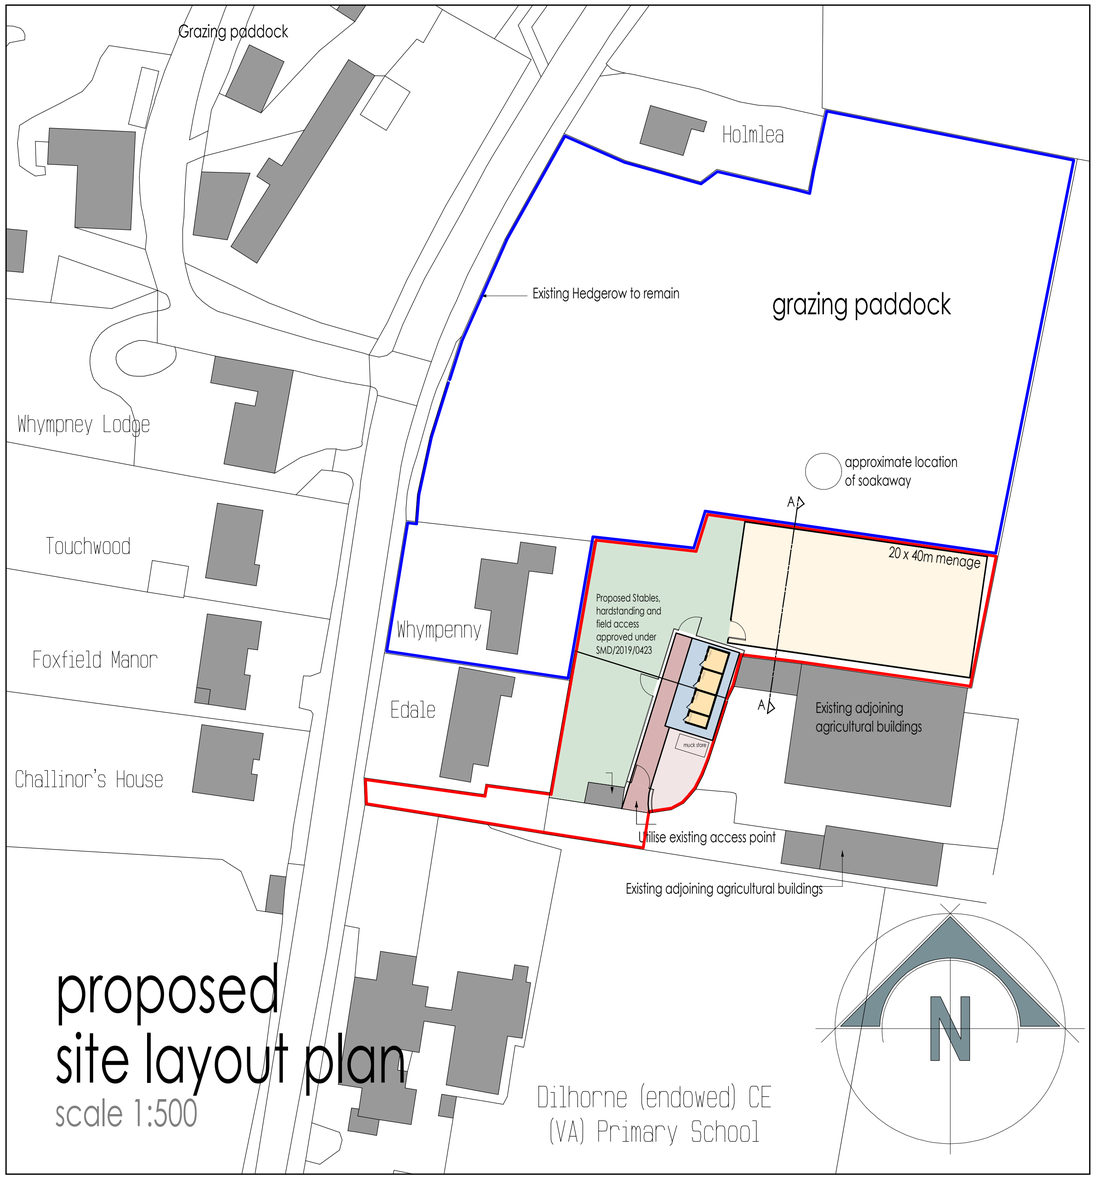

proposed
site layout plan
scale 1:500

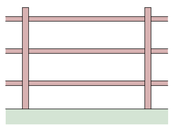

Timber post and raill fence - 1:50

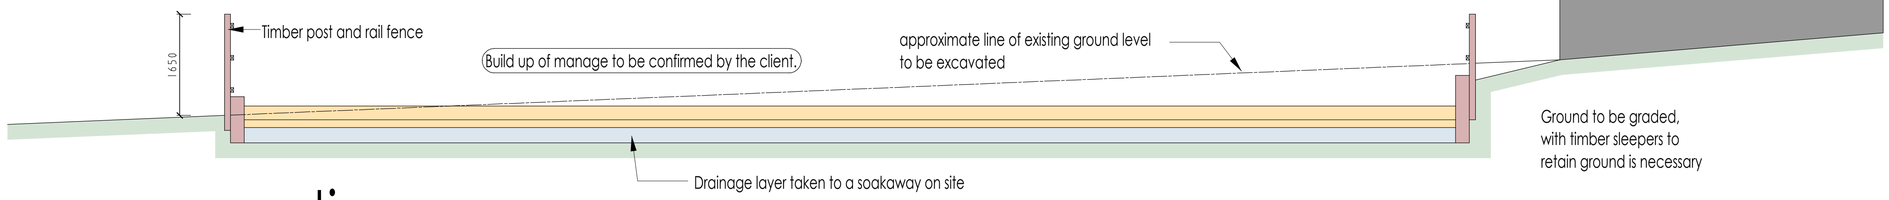

section a-a

Equestrian - Menage

Client

Contract
Stables and Menage to the East and North of Whympenny, Godley Lane, Dilhorne ST10 2PF

Drawing Title
Existing & Proposed Conditions
Proposed Manage

Date	April 2020	Status	Preliminary
Scale	1:500 1:50 @ A1	Contract Number	5489
Drg. No.	5489 - 008	Revision Suffix	A

Revisions

Rev A	27.04.20	Post and rail fence added