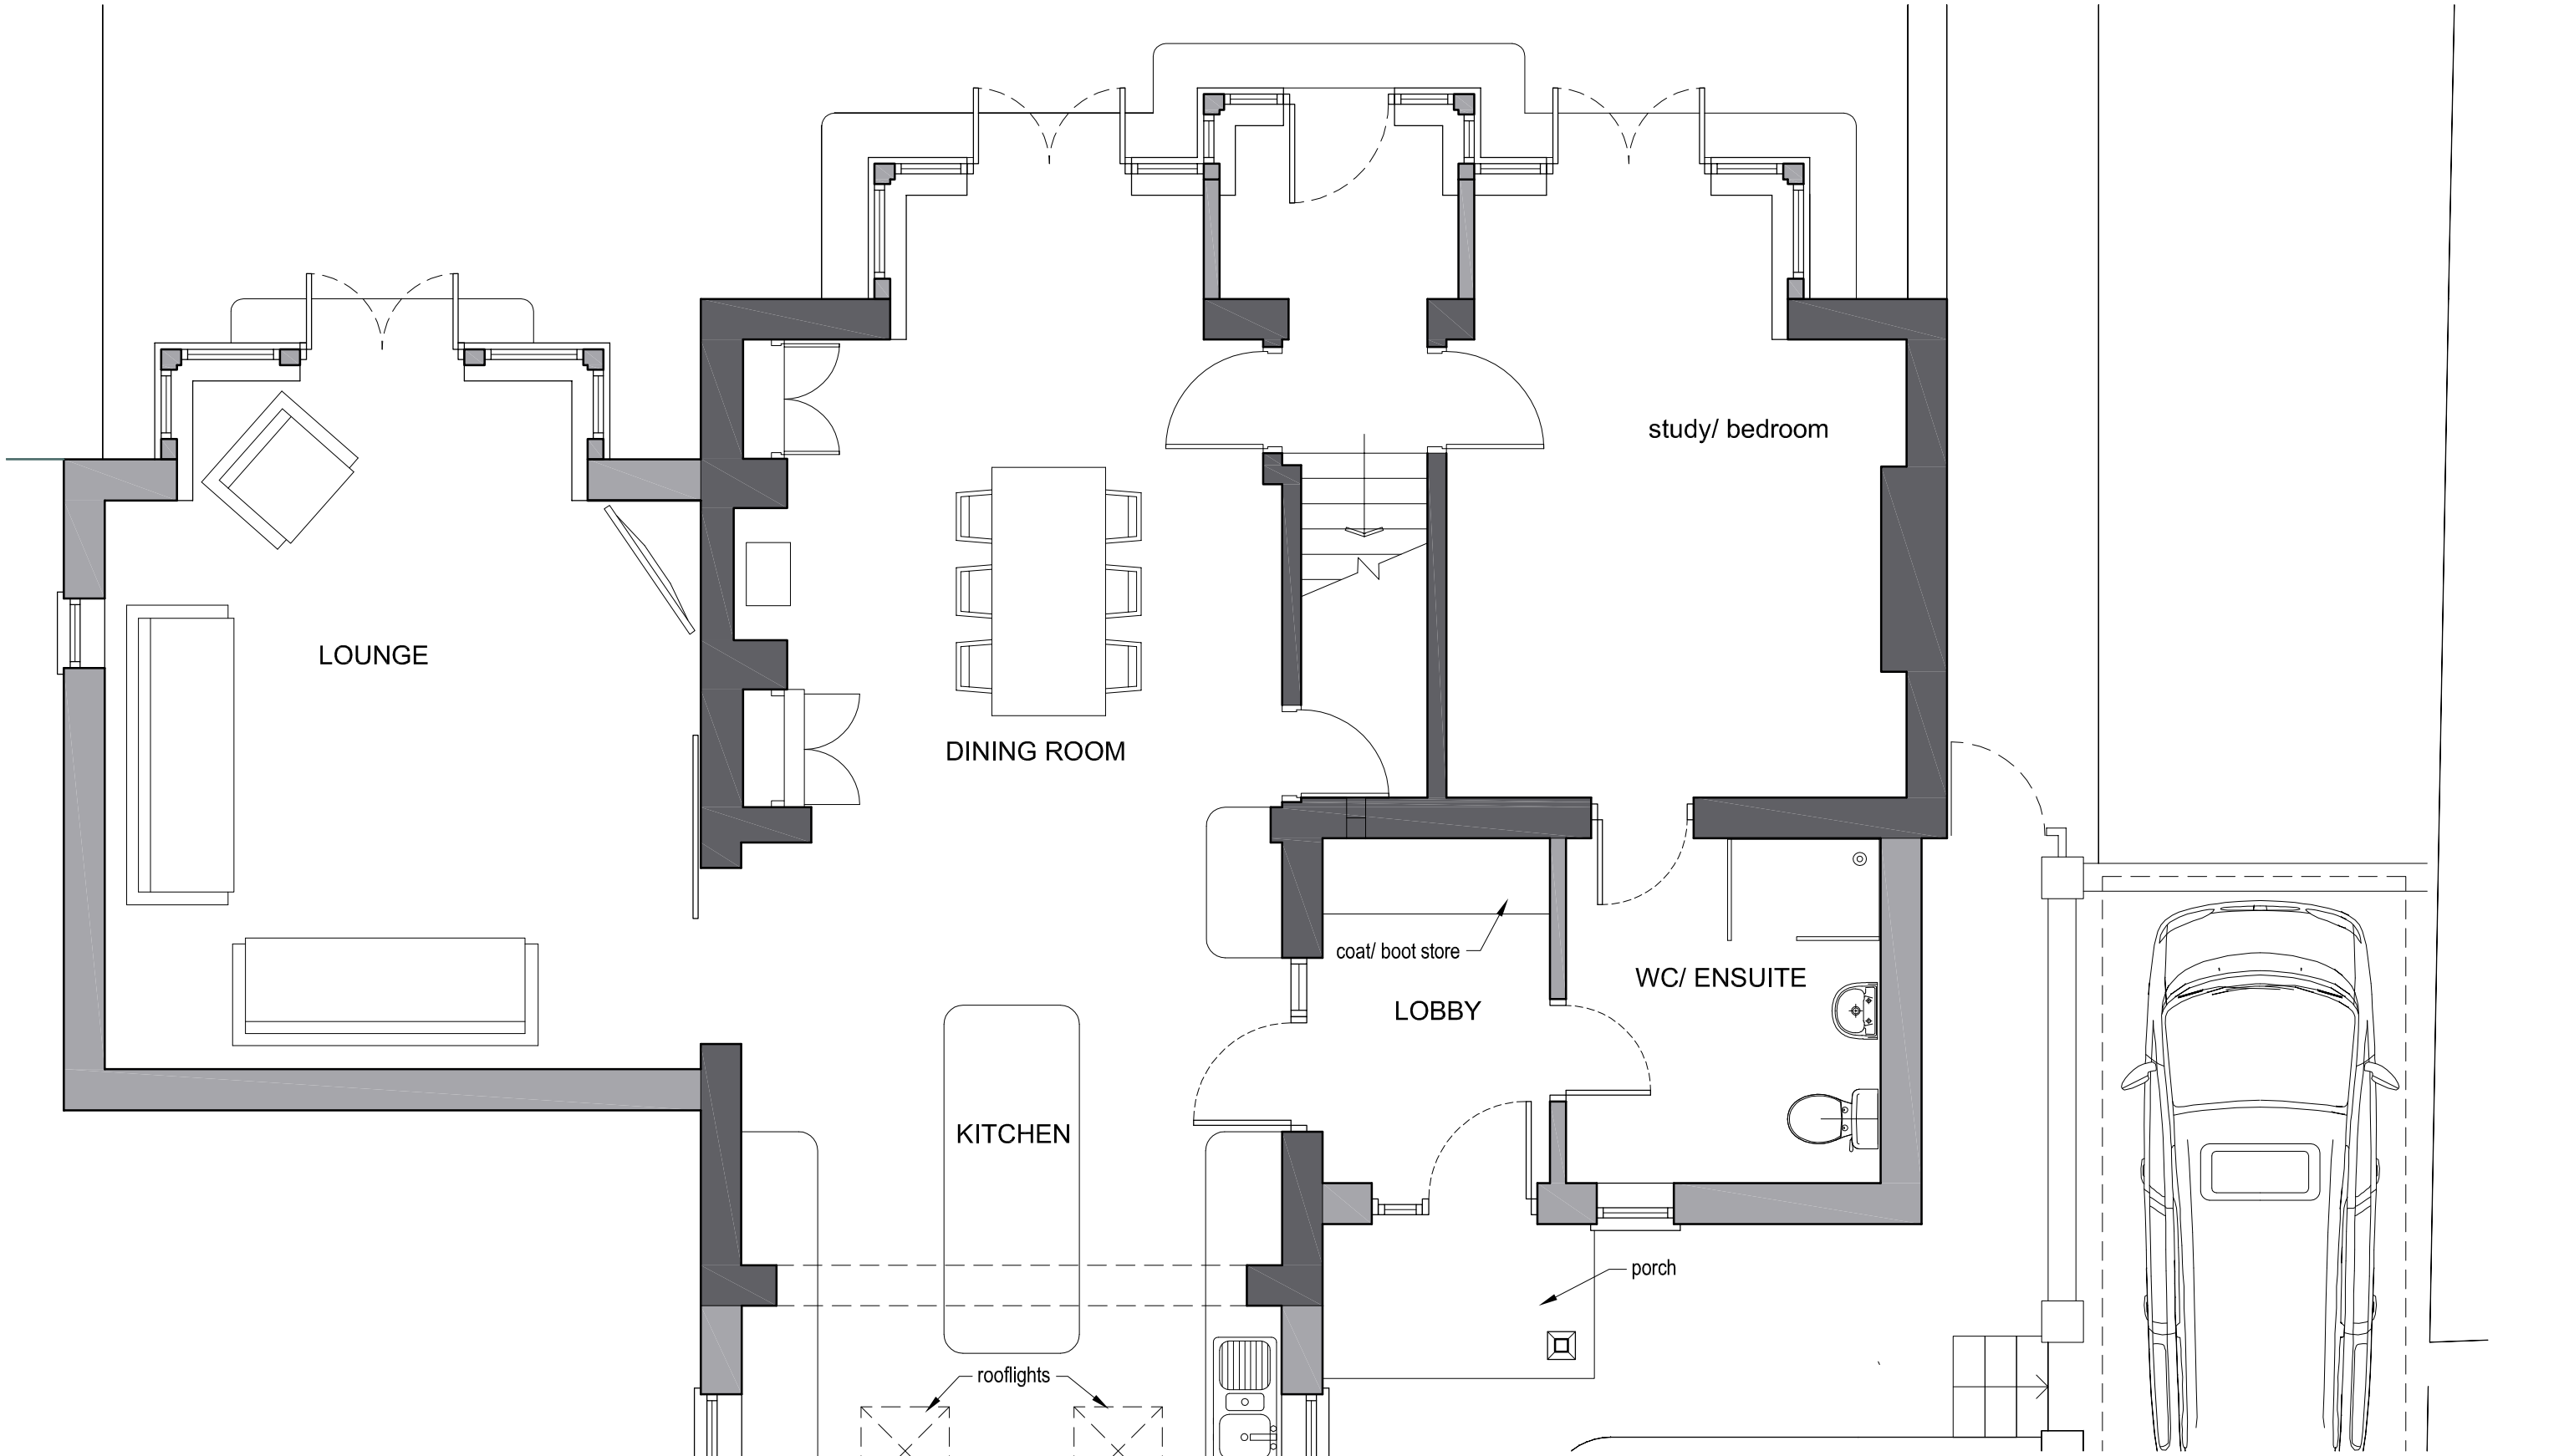

GROUND FLOOR PLAN

Revisions

A	Minor Window Revision to Lounge	20.04.20

0 1 2 3m

job	Sunnycroft, Longsdon Extensions and Alterations				
title	Ground Floor Plan as Proposed				
date	scale	drawn by	dwg. no.	rev.	
14.04.20	1/50 @ A3	RA	SC-01	A	

Ian Ankers architecture
Building and Design Consultants
Ryecroft Farm, Rushton Spencer, Macclesfield, SK11 0RP
t 01260 546944
e ross@ianankers.co.uk
w www.ianankers.co.uk