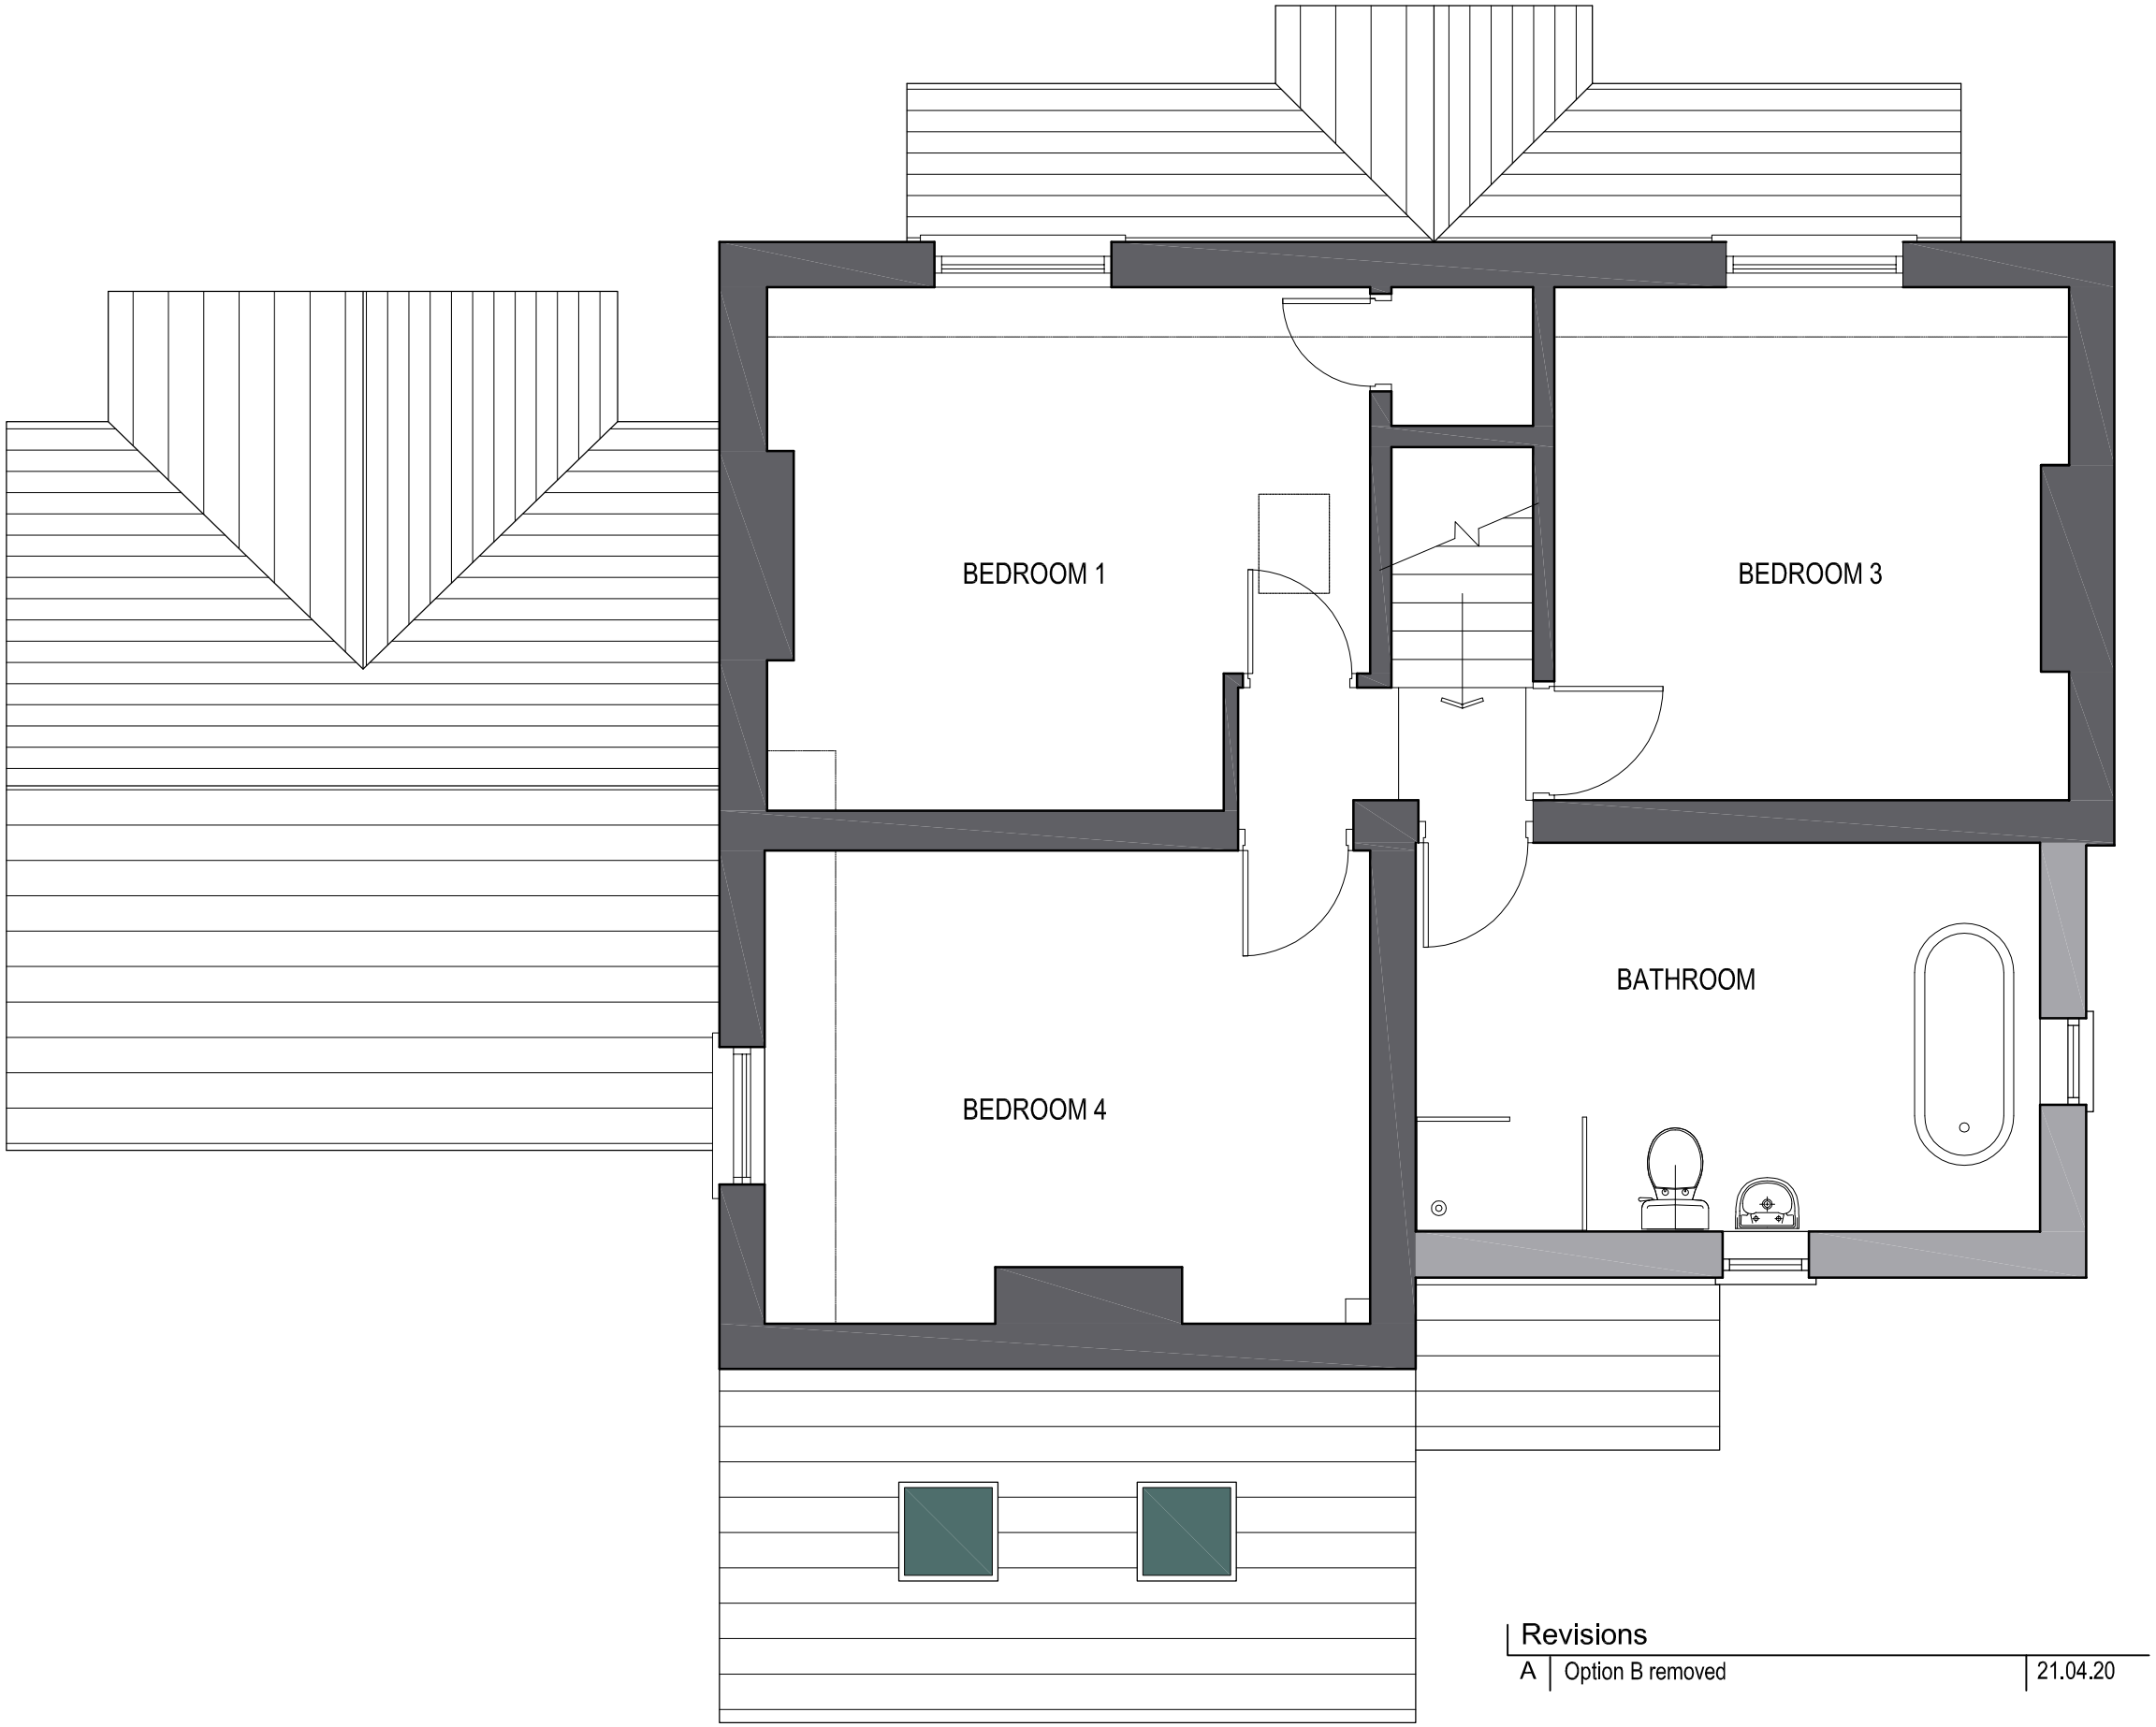

FIRST FLOOR PLAN

Revisions

A	Option B removed	21.04.20

0 1 2 3m

job	Sunnycroft, Longsdon Extensions and Alterations			
title	First Floor Plan as Proposed			
date	scale	drawn by	dwg. no.	rev.
14.04.20	1/50 @ A3	RA	SC-02	A

Ian Ankers architecture
Building and Design Consultants
Ryecroft Farm, Rushton Spencer, Macclesfield, SK11 0RP
t 01260 546944
e ross@ianankers.co.uk
w www.ianankers.co.uk