EAVES CONNECTION
1:10 @ A1

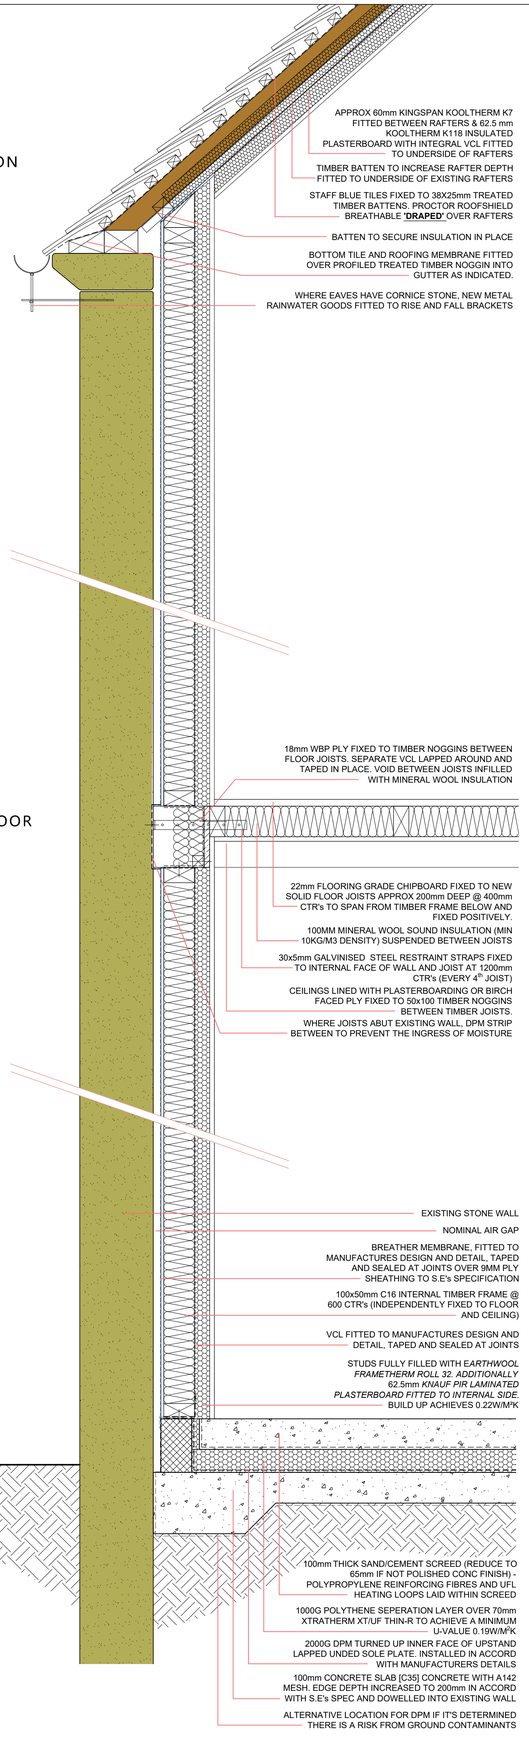

INTERMEDIATE FLOOR
1:10 @ A1

GROUND FLOOR
1:10 @ A1

EAVES CONNECTION
1:10 @ A1

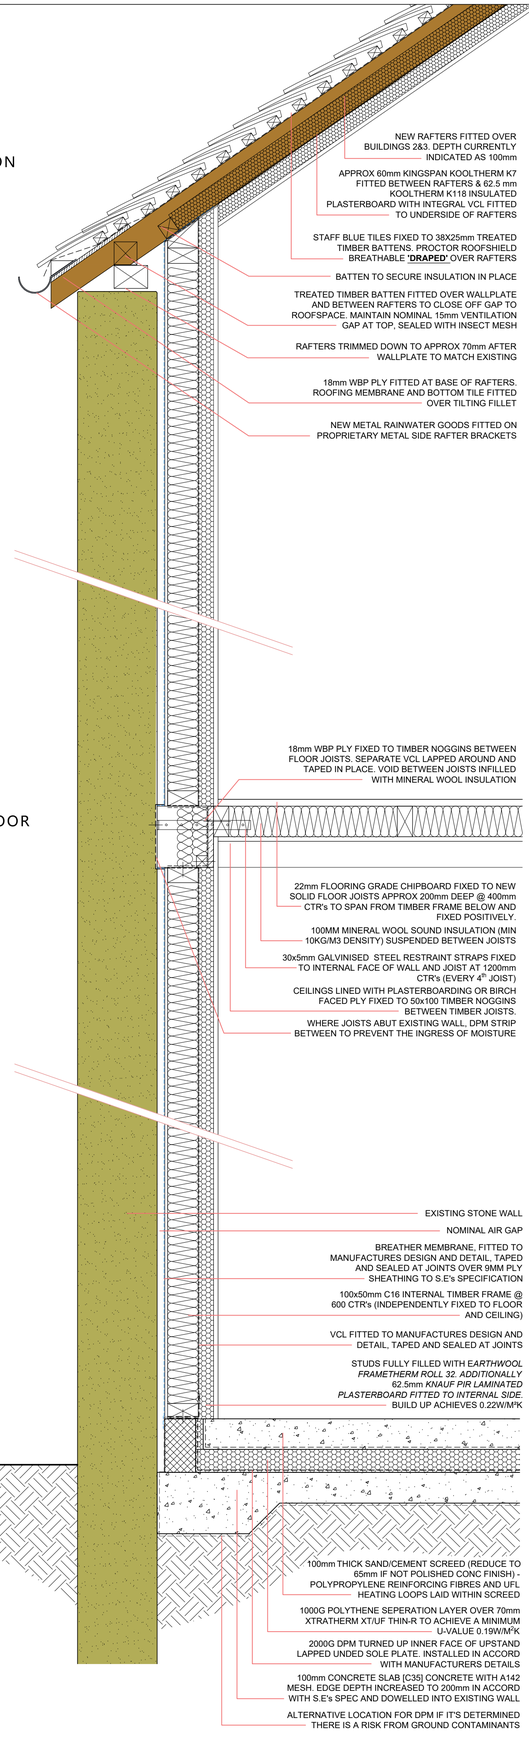

INTERMEDIATE FLOOR
1:10 @ A1

GROUND FLOOR
1:10 @ A1

EAVES CONNECTION
1:10 @ A1

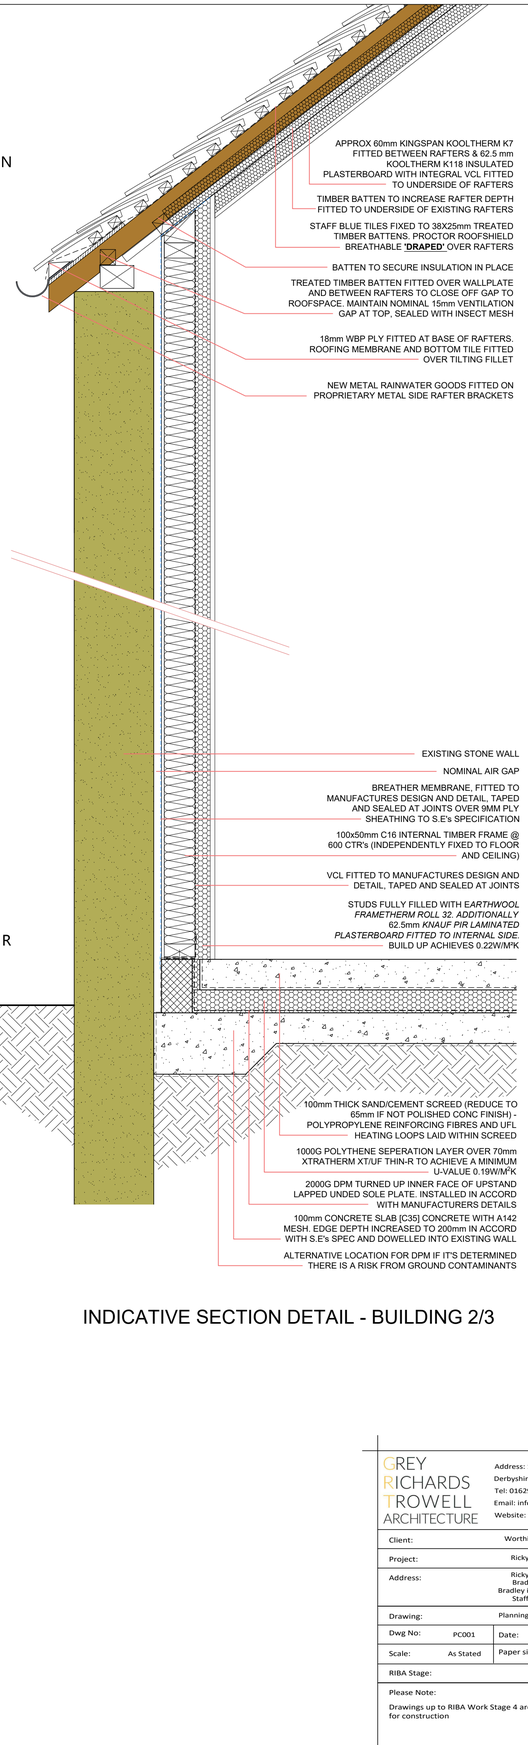

GROUND FLOOR
1:10 @ A1

INDICATIVE SECTION DETAIL - BUILDING 2/3

GREY RICHARDS TROWELL ARCHITECTURE

Address: 1-3 Greenhill, Wirksworth, Derbyshire, DE4 4EN
Tel: 01629 825491
Email: info@grtarchitecture.co.uk
Website: www.grtarchitecture.co.uk

Client:	Worthingtons Ltd		
Project:	Rickyard Barn		
Address:	Rickyard Barn Bradley Lane Bradley in the Moors Staffordshire		
Drawing:	Planning Condition 3		
Dwg No:	PC001	Date:	06/04/2020
Scale:	As Stated	Paper size:	A1
RIBA Stage:	3		

Please Note:

Drawings up to RIBA Work Stage 4 are not sufficiently detailed for construction

© Grey Richards Trowell Architecture all rights reserved