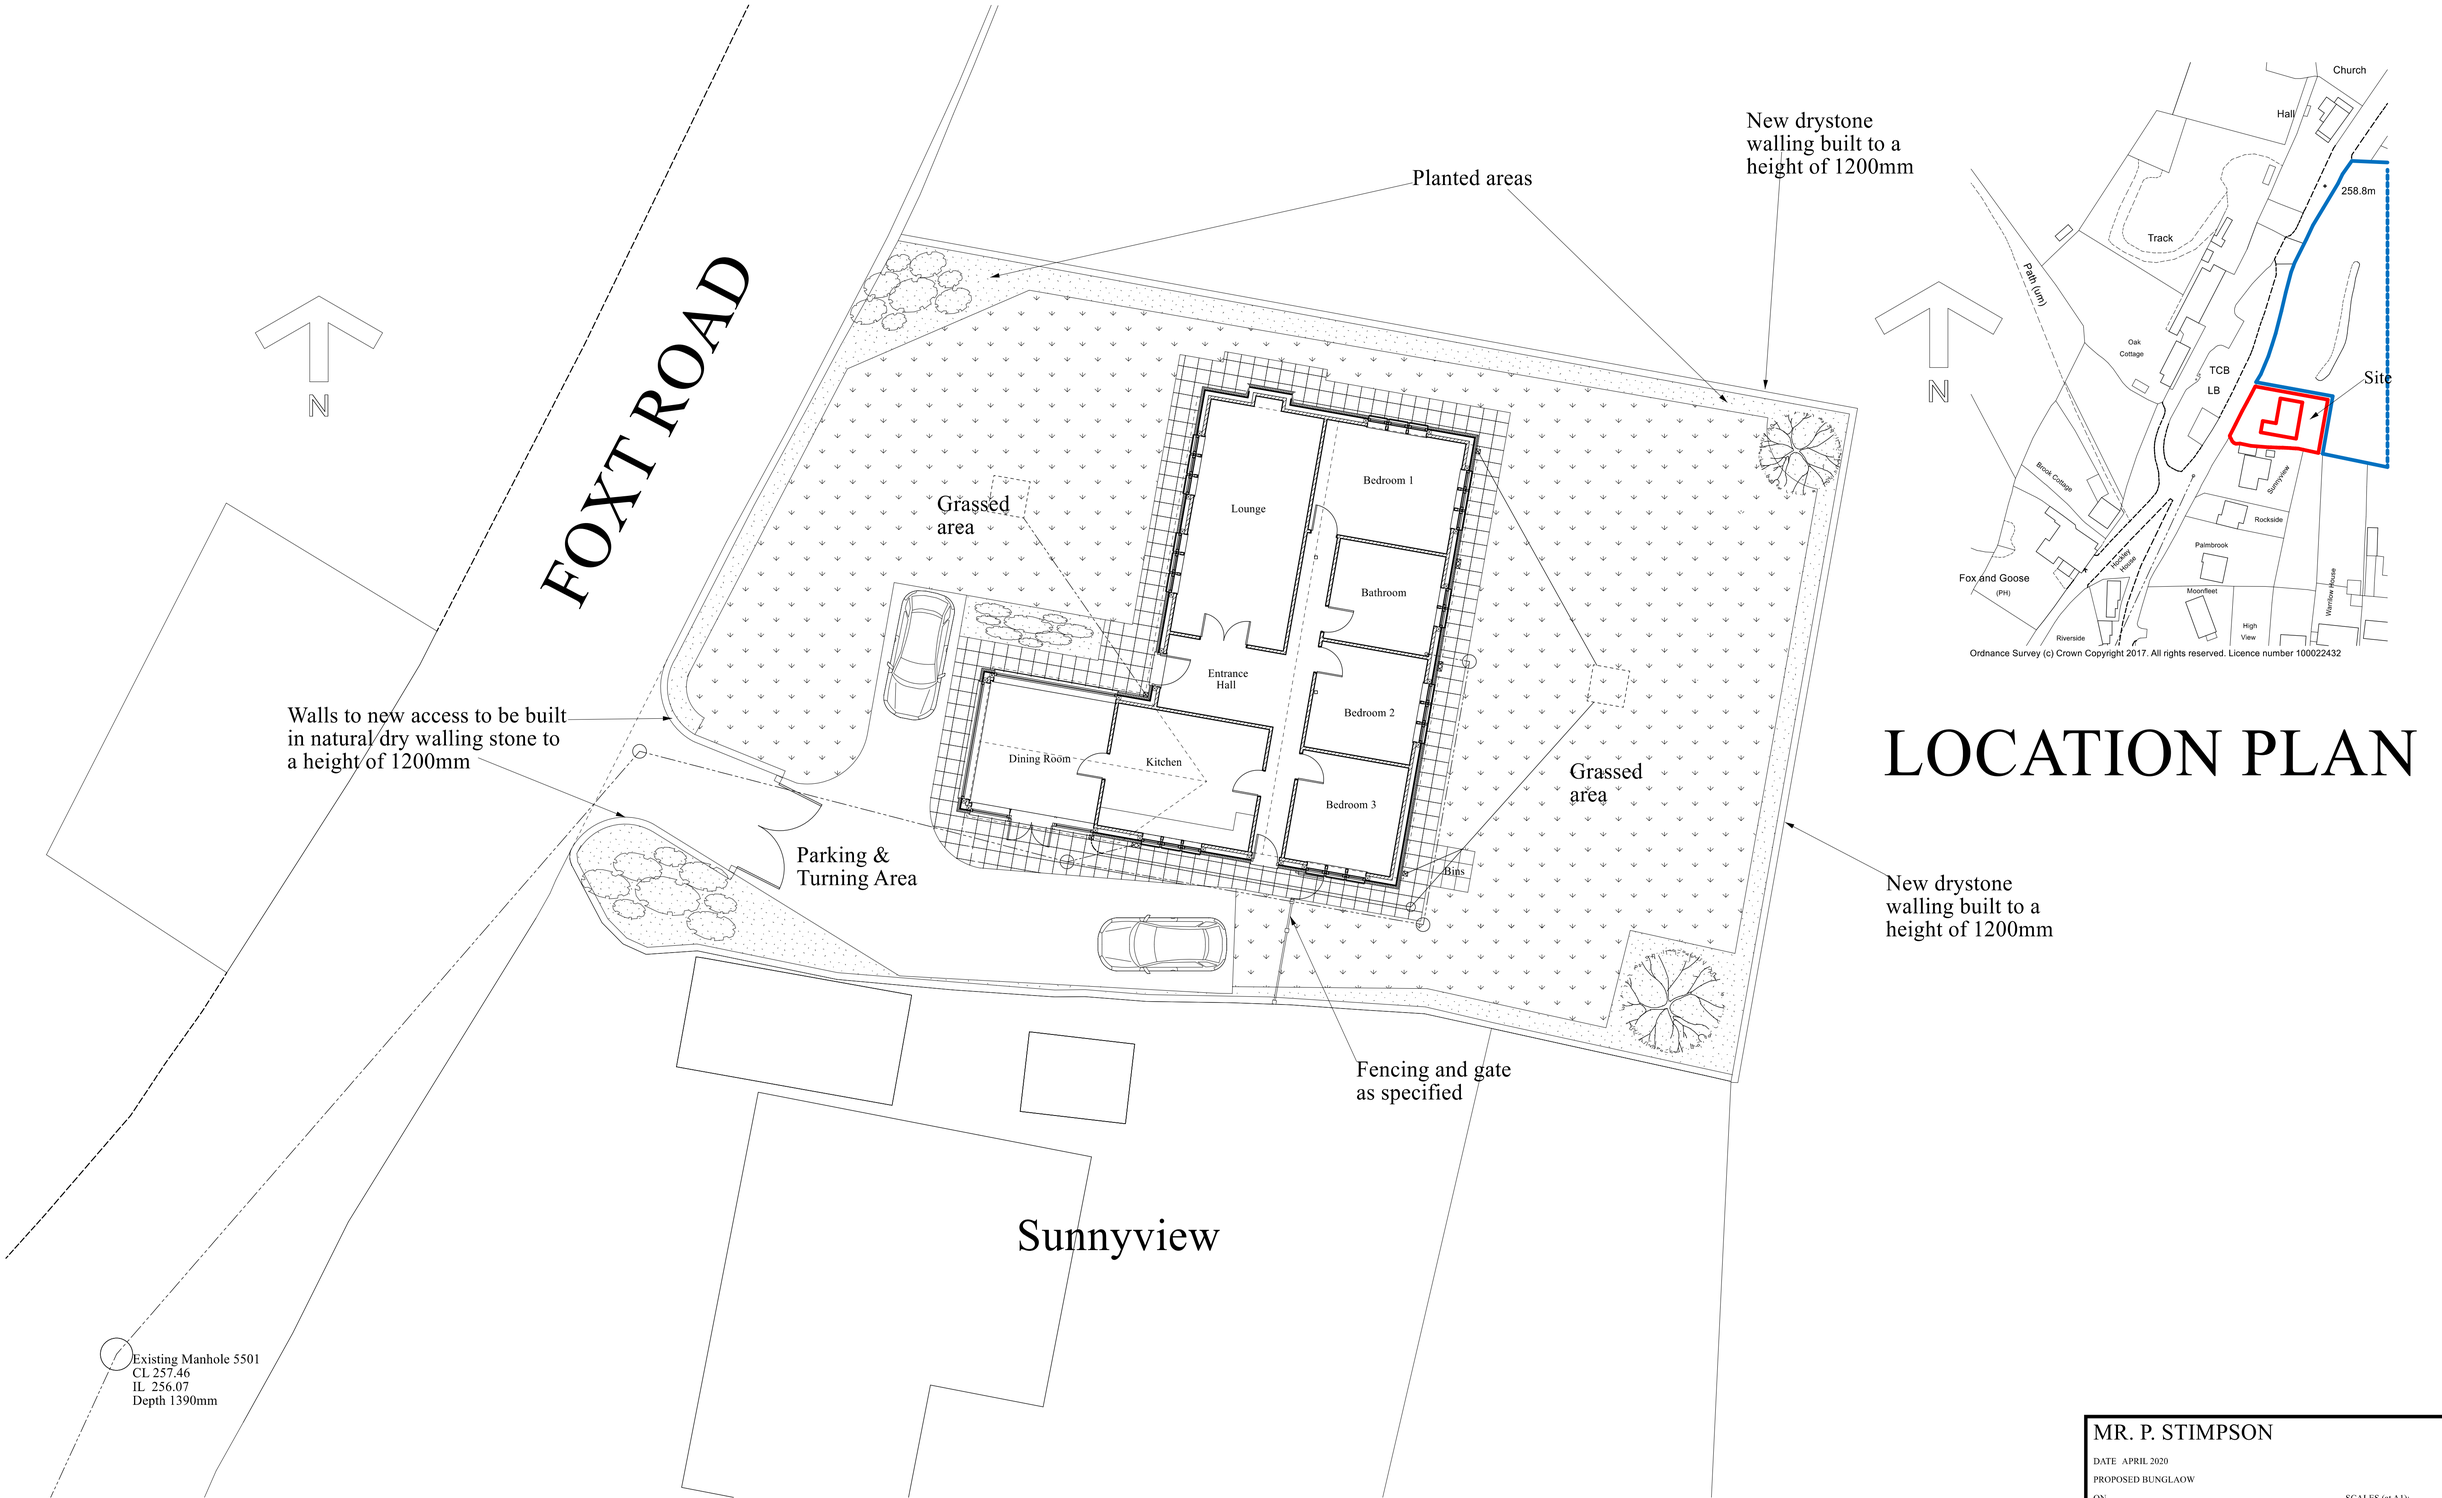

SITE PLAN

Ordnance Survey (c) Crown Copyright 2017. All rights reserved. Licence number 100022432

LOCATION PLAN

MR. P. STIMPSON

DATE APRIL 2020

PROPOSED BUNGLAOW

ON
LAND ADJACENT TO
SUNNYVIEW,
FOXT ROAD,
FOXT, STOKE-ON-TRENT,
ST10 1HR

SCALES (at A1):
SITE PLAN 1:100
LOCATION PLAN 1:1250

DRAWN BY:

MALCOLM SALES
QUANTITY SURVEYORS, DESIGNERS
& BUILDING COST CONSULTANTS
CHURCHILL SUITE,
LULWORTH HOUSE,
51, HIGH STREET,
CHEADLE, STOKE-ON-TRENT,
STAFFS. ST10 1AR
TEL: 01538 757233
MOB: 07889 225437
E-MAIL: Malcolm.sales@salesqs.co.uk

AS PROPOSED

FOR PLANNING APPLICATION

DRAWING NR. 1908/19/02