


Ordnance Survey © Crown copyright 2020 All rights reserved. Licence number 100051789

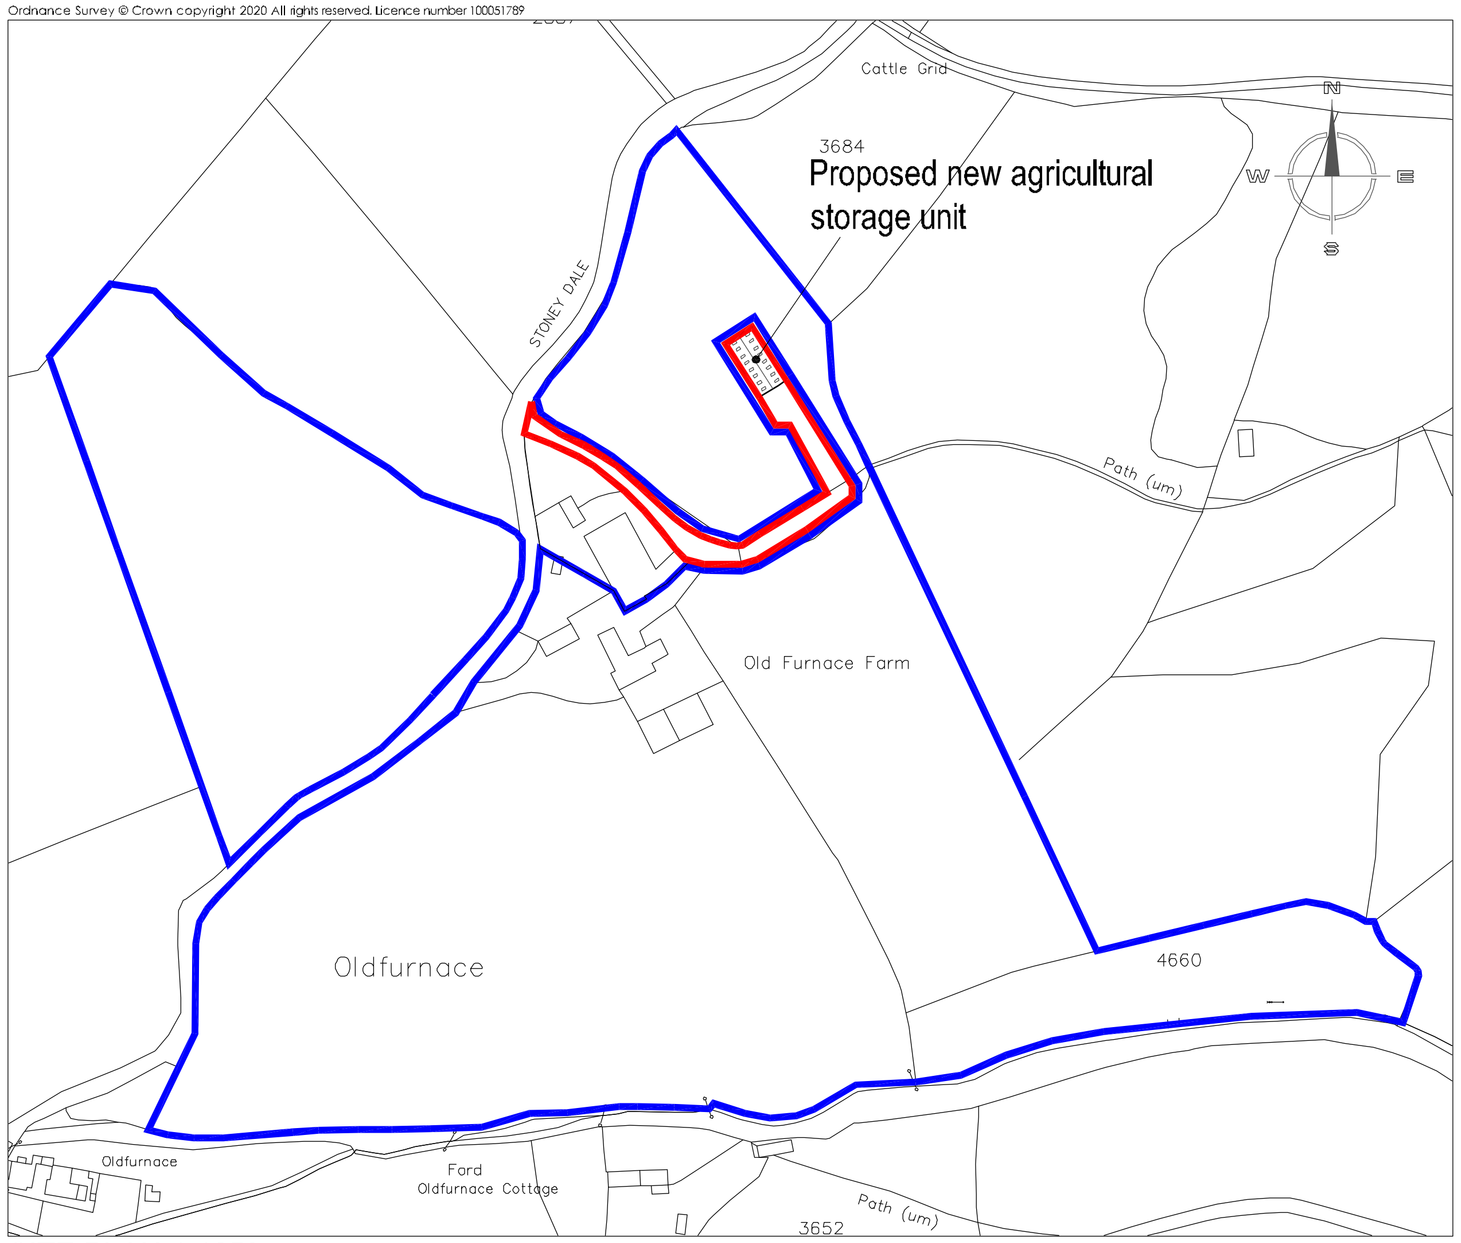


SITE PLAN 1:1250

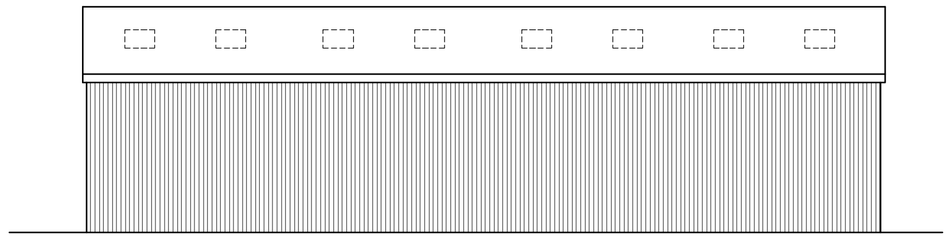


SIDE ELEVATION 1:100

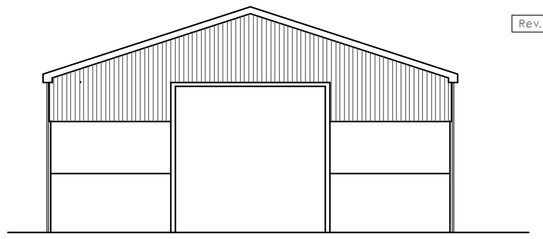

FRONT ELEVATION 1:100

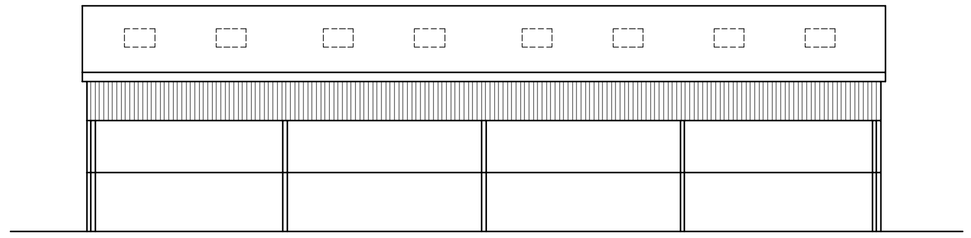


SIDE ELEVATION 1:100

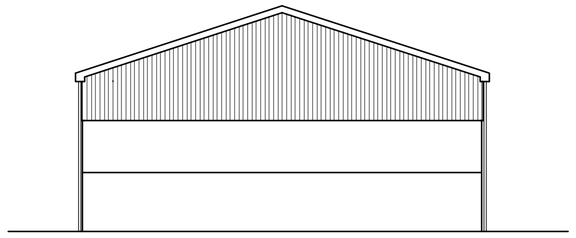


REAR ELEVATION 1:100




ROOF PLAN 1:100

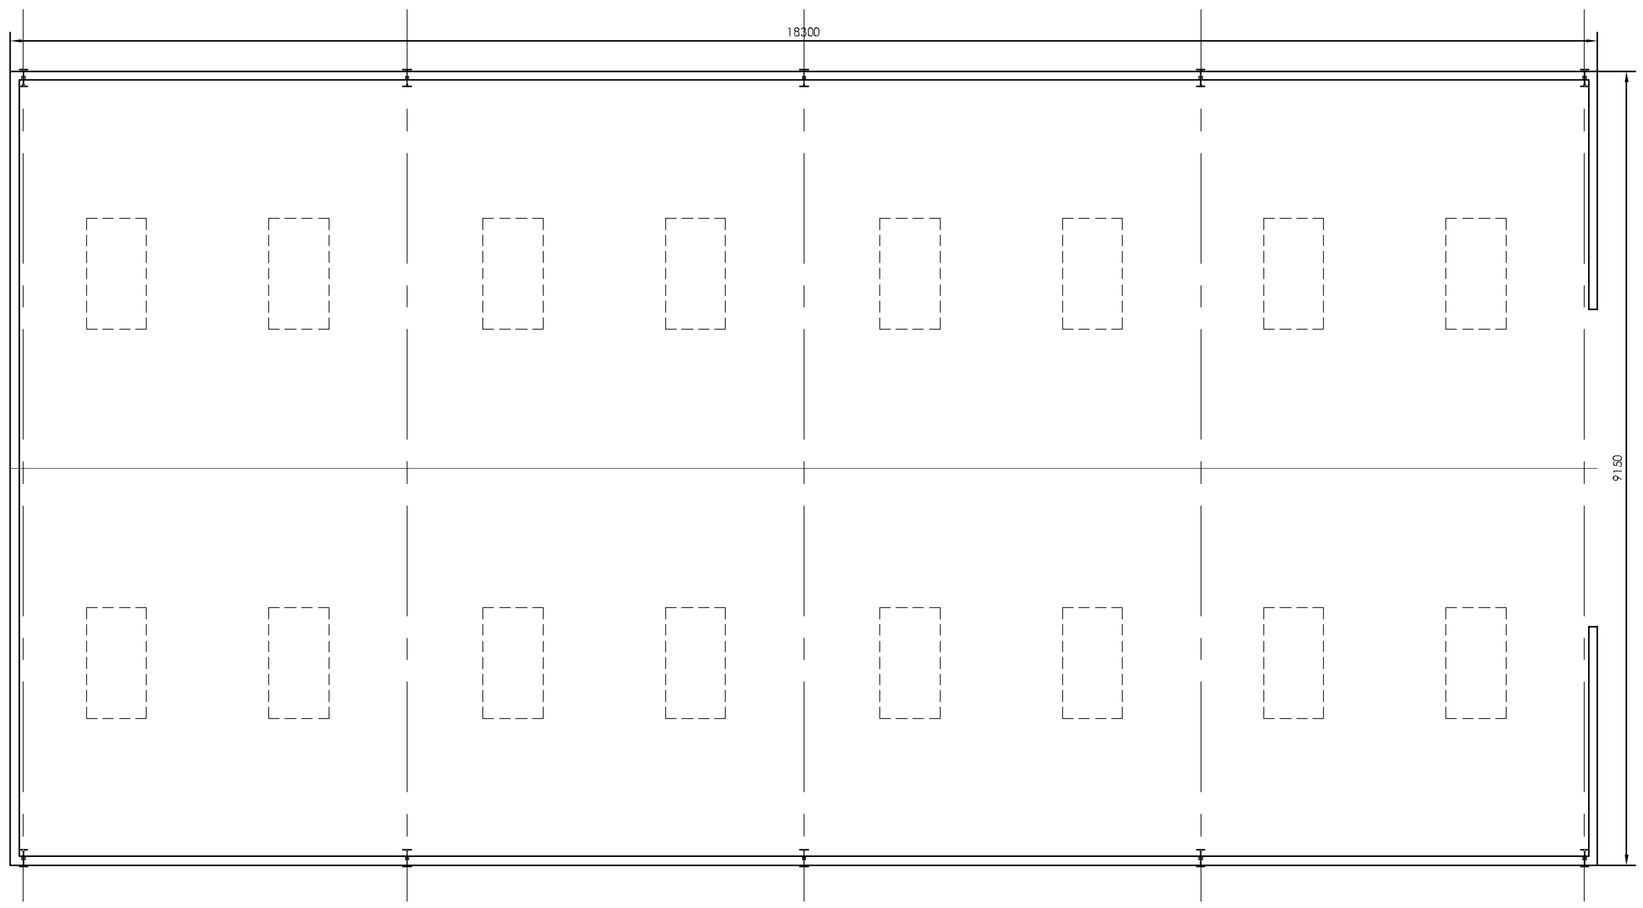


PLAN AS PROPOSED 1:50

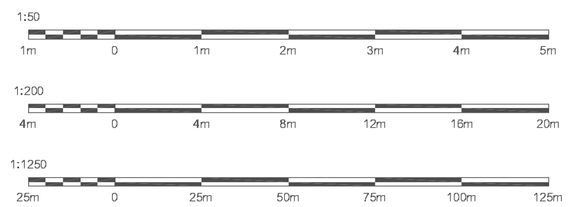

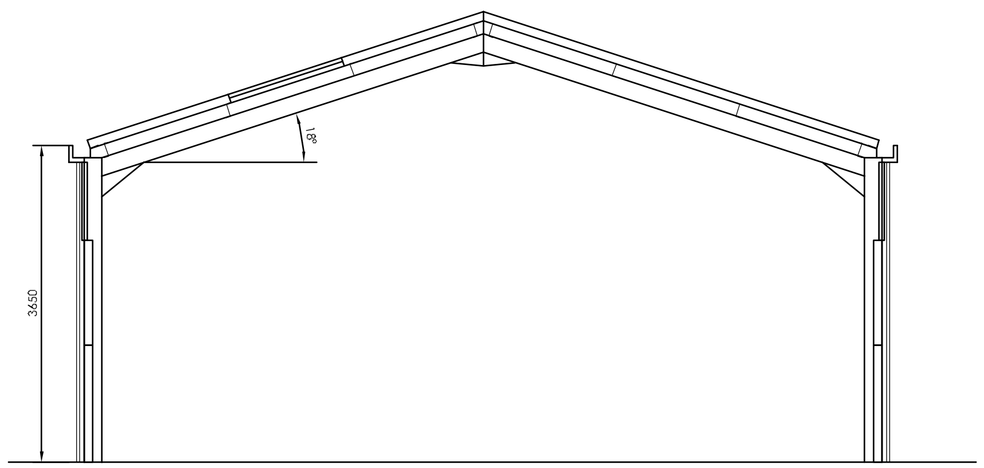

TYPICAL SECTION 1:50

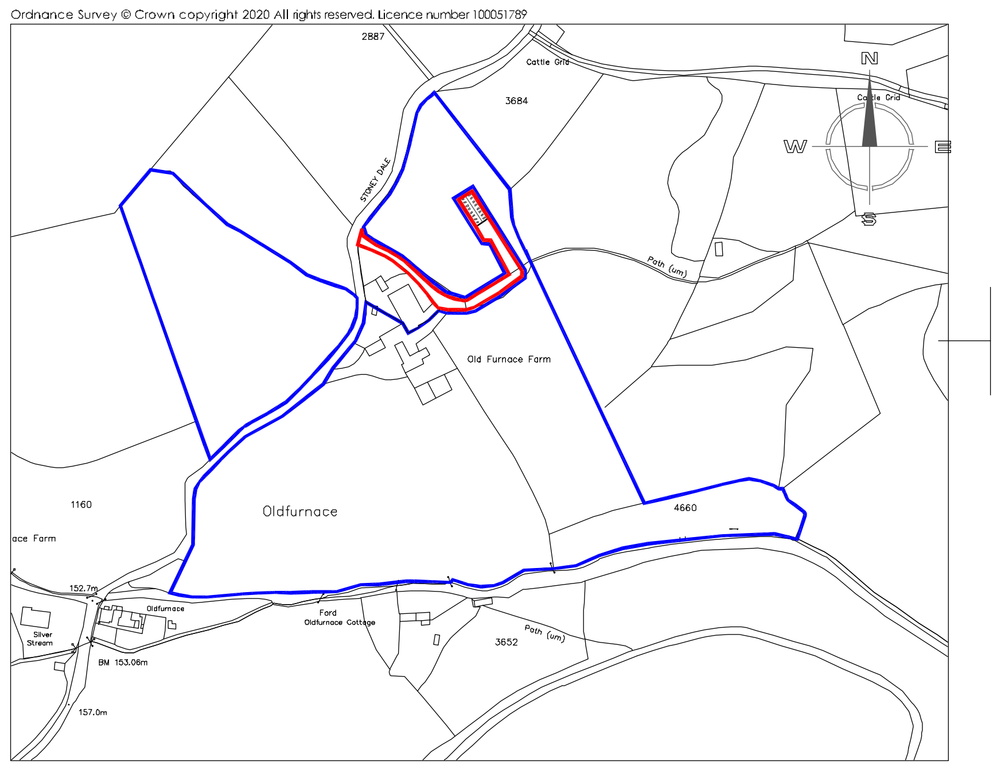

SITE LOCATION PLAN 1:2500

Copyright of this drawing is vested in the Architect and it must not be copied or reproduced without consent. Figured dimensions only are to be taken from this drawing. All contractors must visit the site and be responsible for taking and checking all dimensions relative to their work. Hewitt&Carr Architects Ltd are to be advised of any variation between drawings and site conditions.
THIS DRAWING IS FOR PLANNING PURPOSES ONLY AND CLIENTS/CONTRACTORS ARE ADVISED TO CLARIFY DIMENSIONS WITH THE ARCHITECT PRIOR TO SETTING OUT.

Rev.	Drawn	Comments	Date

Hewitt&Carr Architects
A: Daisybank House | 17-19 Leek Road | Cheadle | ST10 1JE
T: 01538 756888
E: enquiries@hcarchitects.co.uk
W: www.hcarchitects.co.uk

Client
MR C MABEY

Project
NEW AGRICULTURAL STORAGE UNIT
OLD FURNACE FARM, GREENDALE, STAFFS

Title
PLANS AS PROPOSED

PLANNING

Status
PLANNING

Date APRIL 2020 Drawn MJC

Scale @A1 AS NOTED Checked

Project No Drawing No.
00974 AL(0)01 Rev

File Ref: H:\EP