


East Elevation

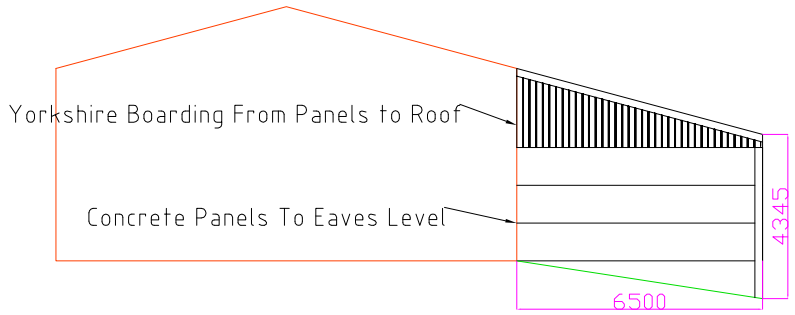

North Elevation

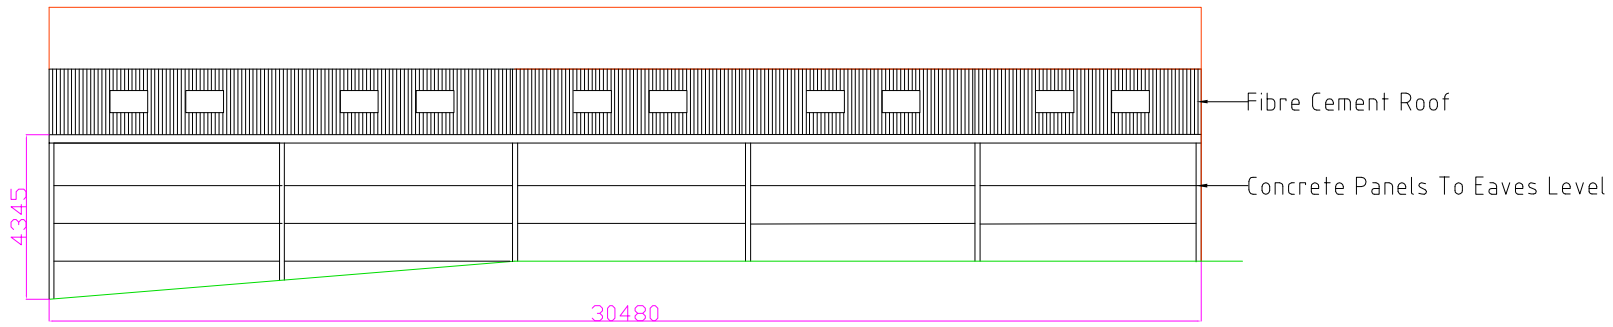

West Elevation

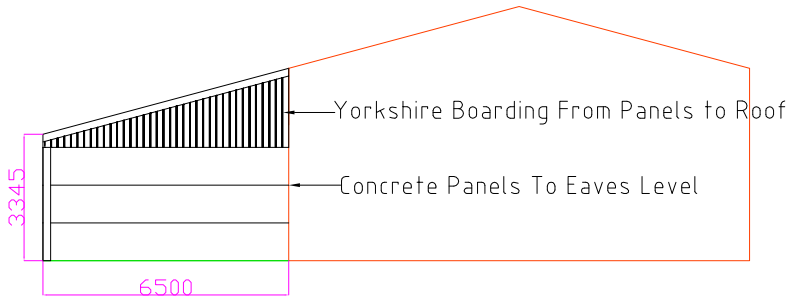

Plan View



	Ian Harvey Fabrications Ltd			All Measurements In mm.
G. Goodwin, Barnslee Farm, Rushton Spencer	Version 1	Scale: A3 1:200	Date: 23.04.20	P J Harvey