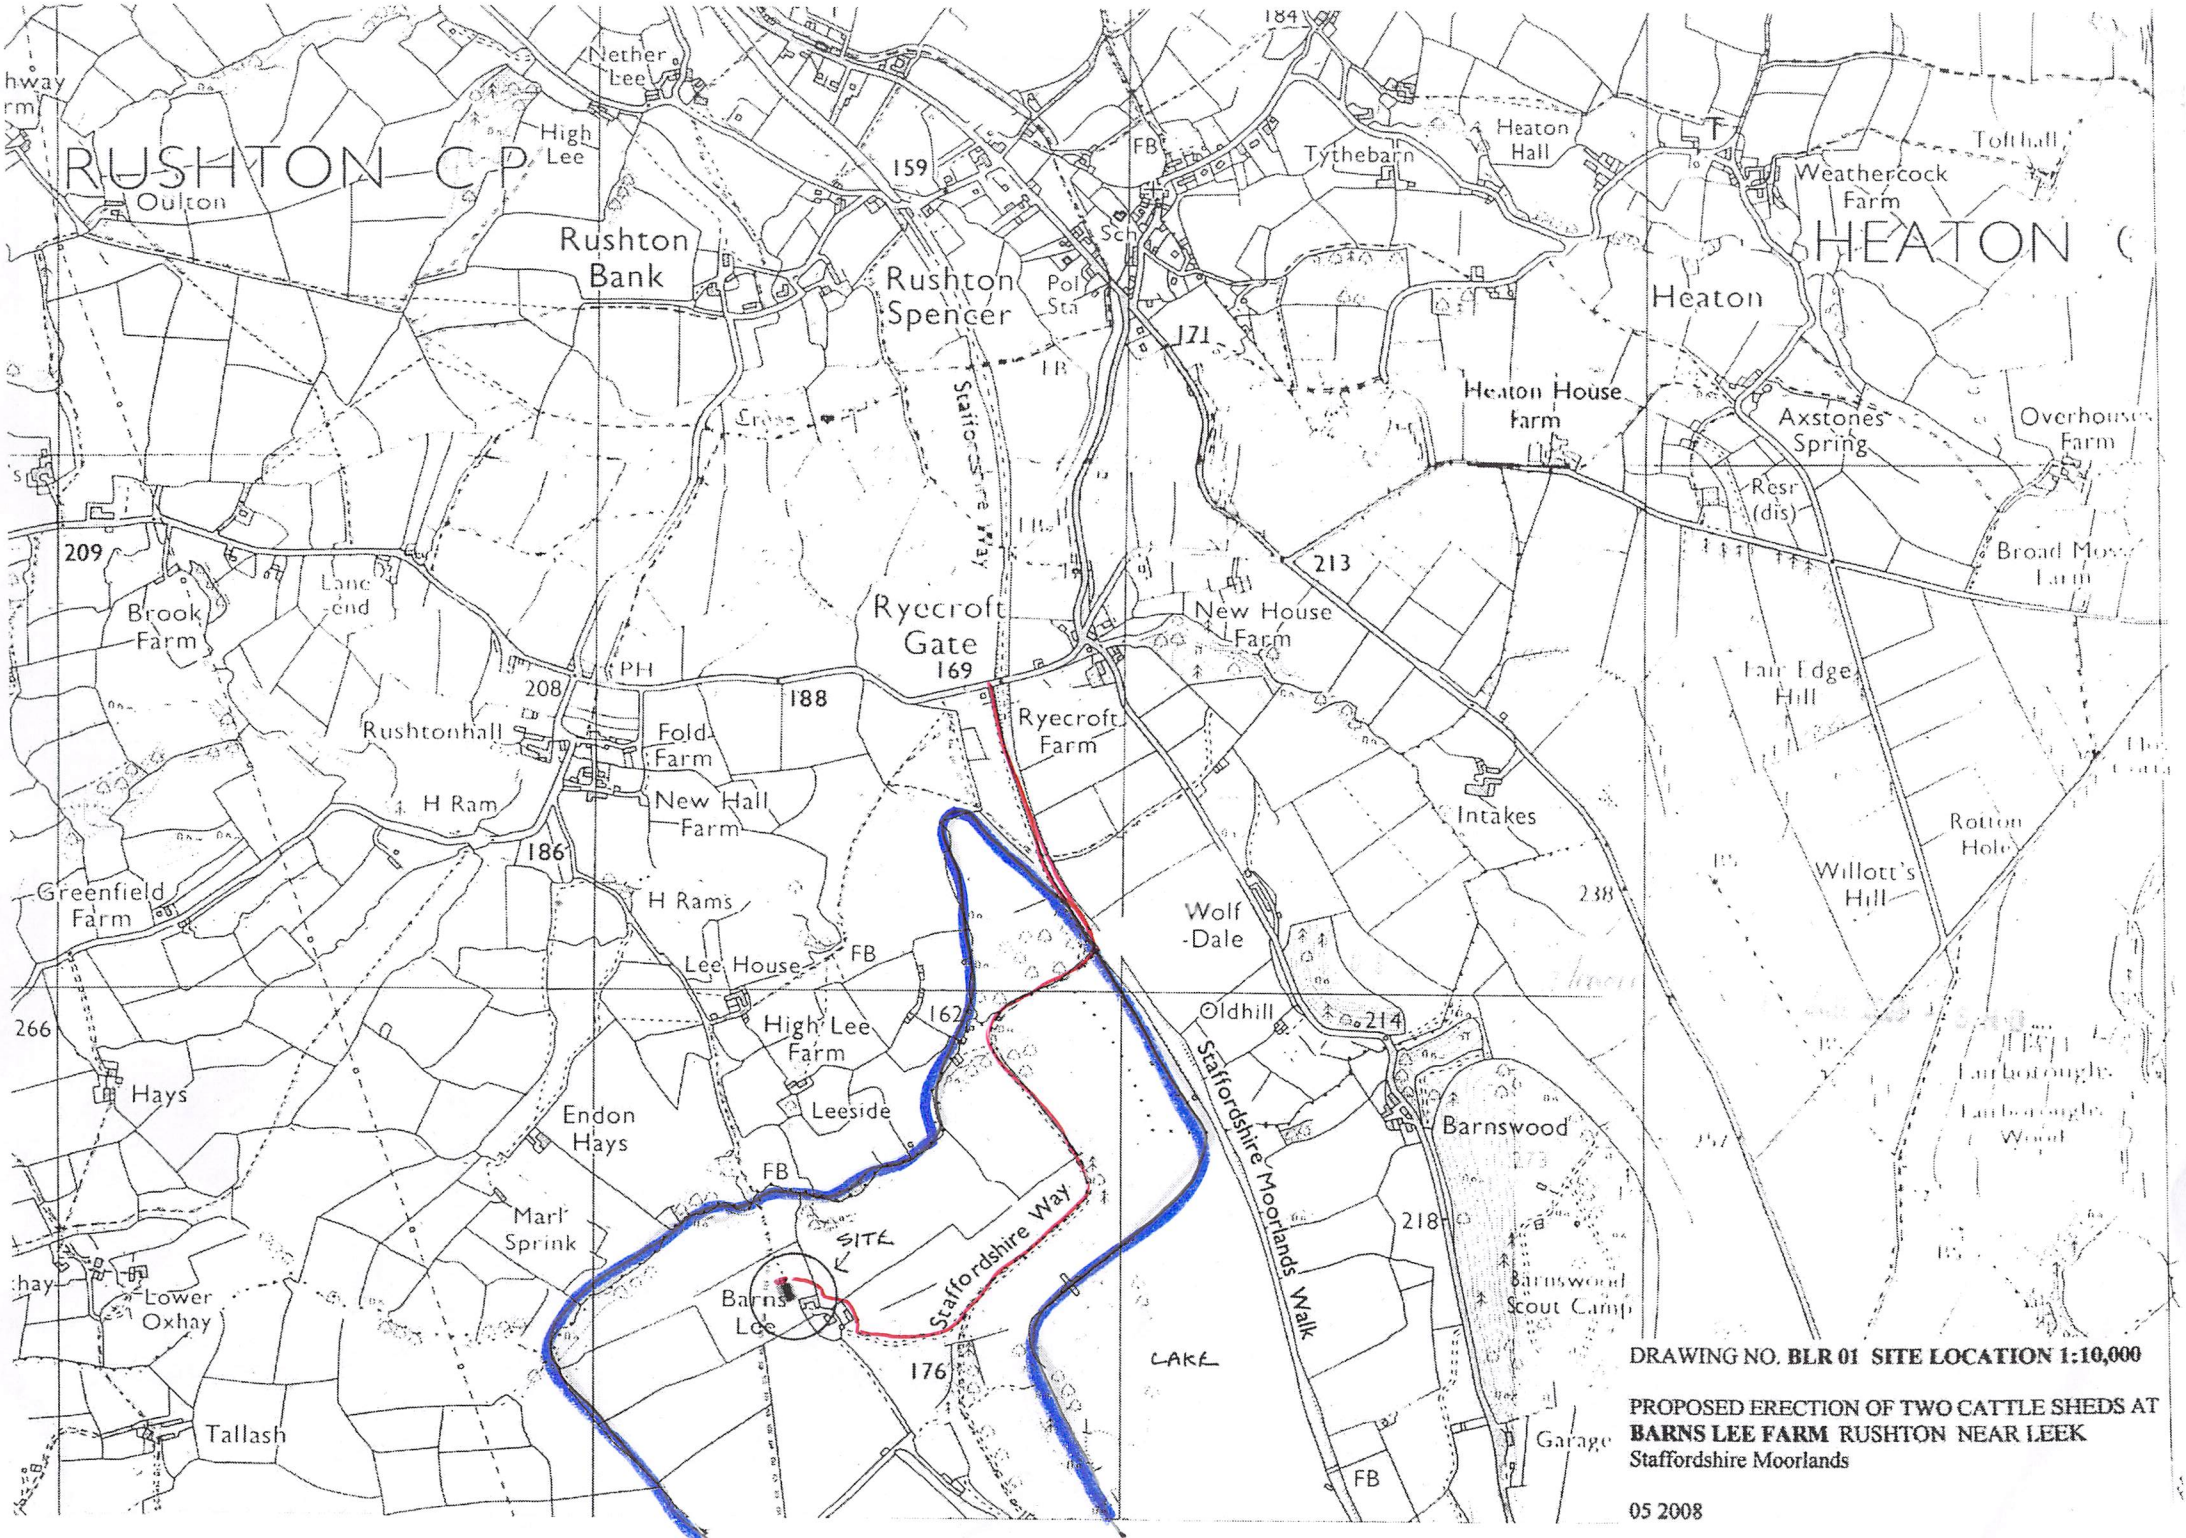

DRAWING NO. **BLR 01 SITE LOCATION 1:10,000**

PROPOSED ERECTION OF TWO CATTLE SHEDS AT
BARNS LEE FARM RUSHTON NEAR LEEK
Staffordshire Moorlands

05 2008