

Smithy Farm

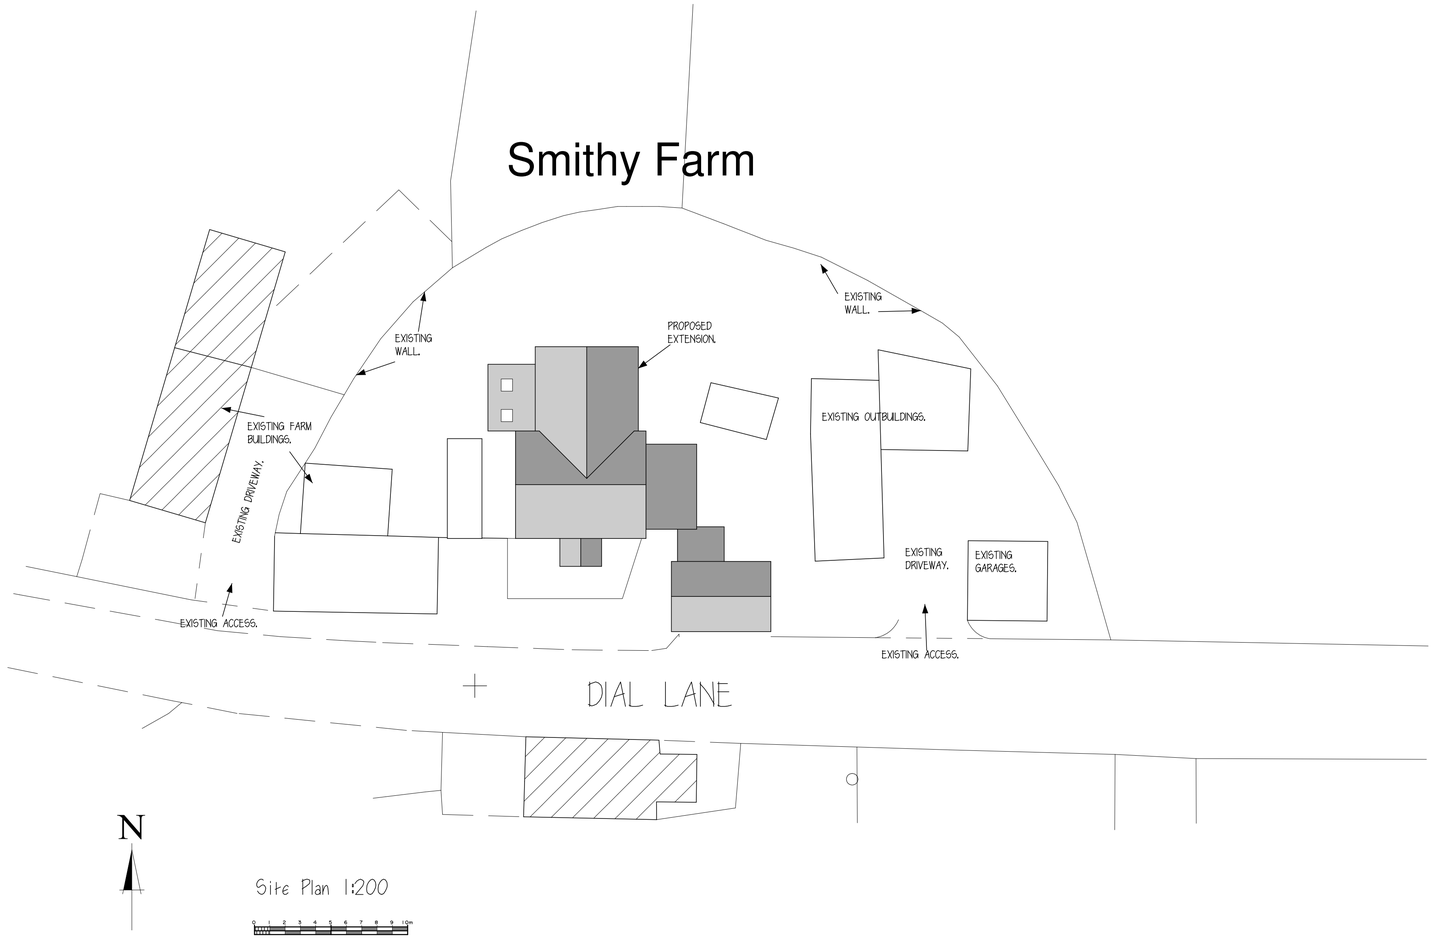

Site Plan 1:200


0 1 2 3 4 5 6 7 8 9 10m

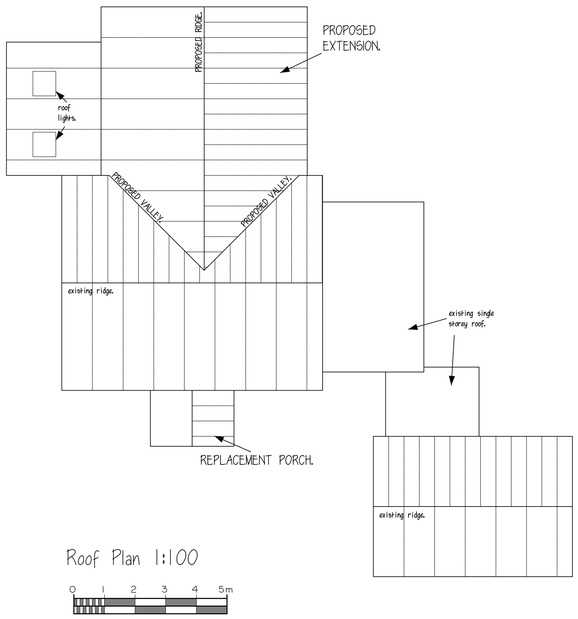

Roof Plan 1:100

0 1 2 3 4 5m

Stanfords VectorMap

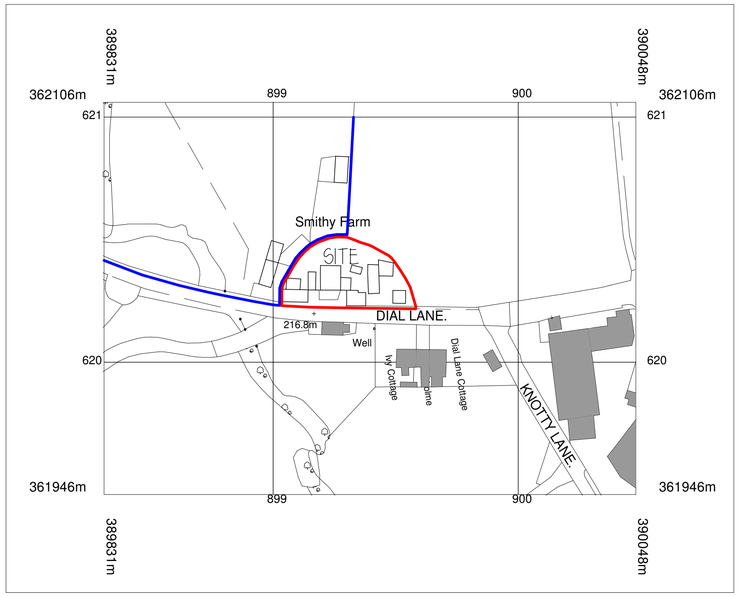

20 0 20 40 60 80 100

Metres

N

© Crown copyright and database rights 2020 OS 100035409

Reproduction in whole or in part is prohibited

without the permission of Ordnance Survey.

Location Plan 1:1250

REV A - Extension size amended.

Extension and Alterations.

Smithy Farm,
Dial Lane,
Congleton.

G.D.A Design Associates Ltd.

4 Oakleigh Court
Congleton,
Cheshire
CW12 4NP
TEL: 01260 273331

Date. FEB 20	**Scale.** 1:200 1:1250
Drawn. DA	**Drg. No.** 20/01/04A

Note.
All dimensions must be checked on site.
Drawing size A1.