
Art Gateway - Stockwell Street
Leek School of art and Design
University of Derby

**Front elevation view of Stockwell street**

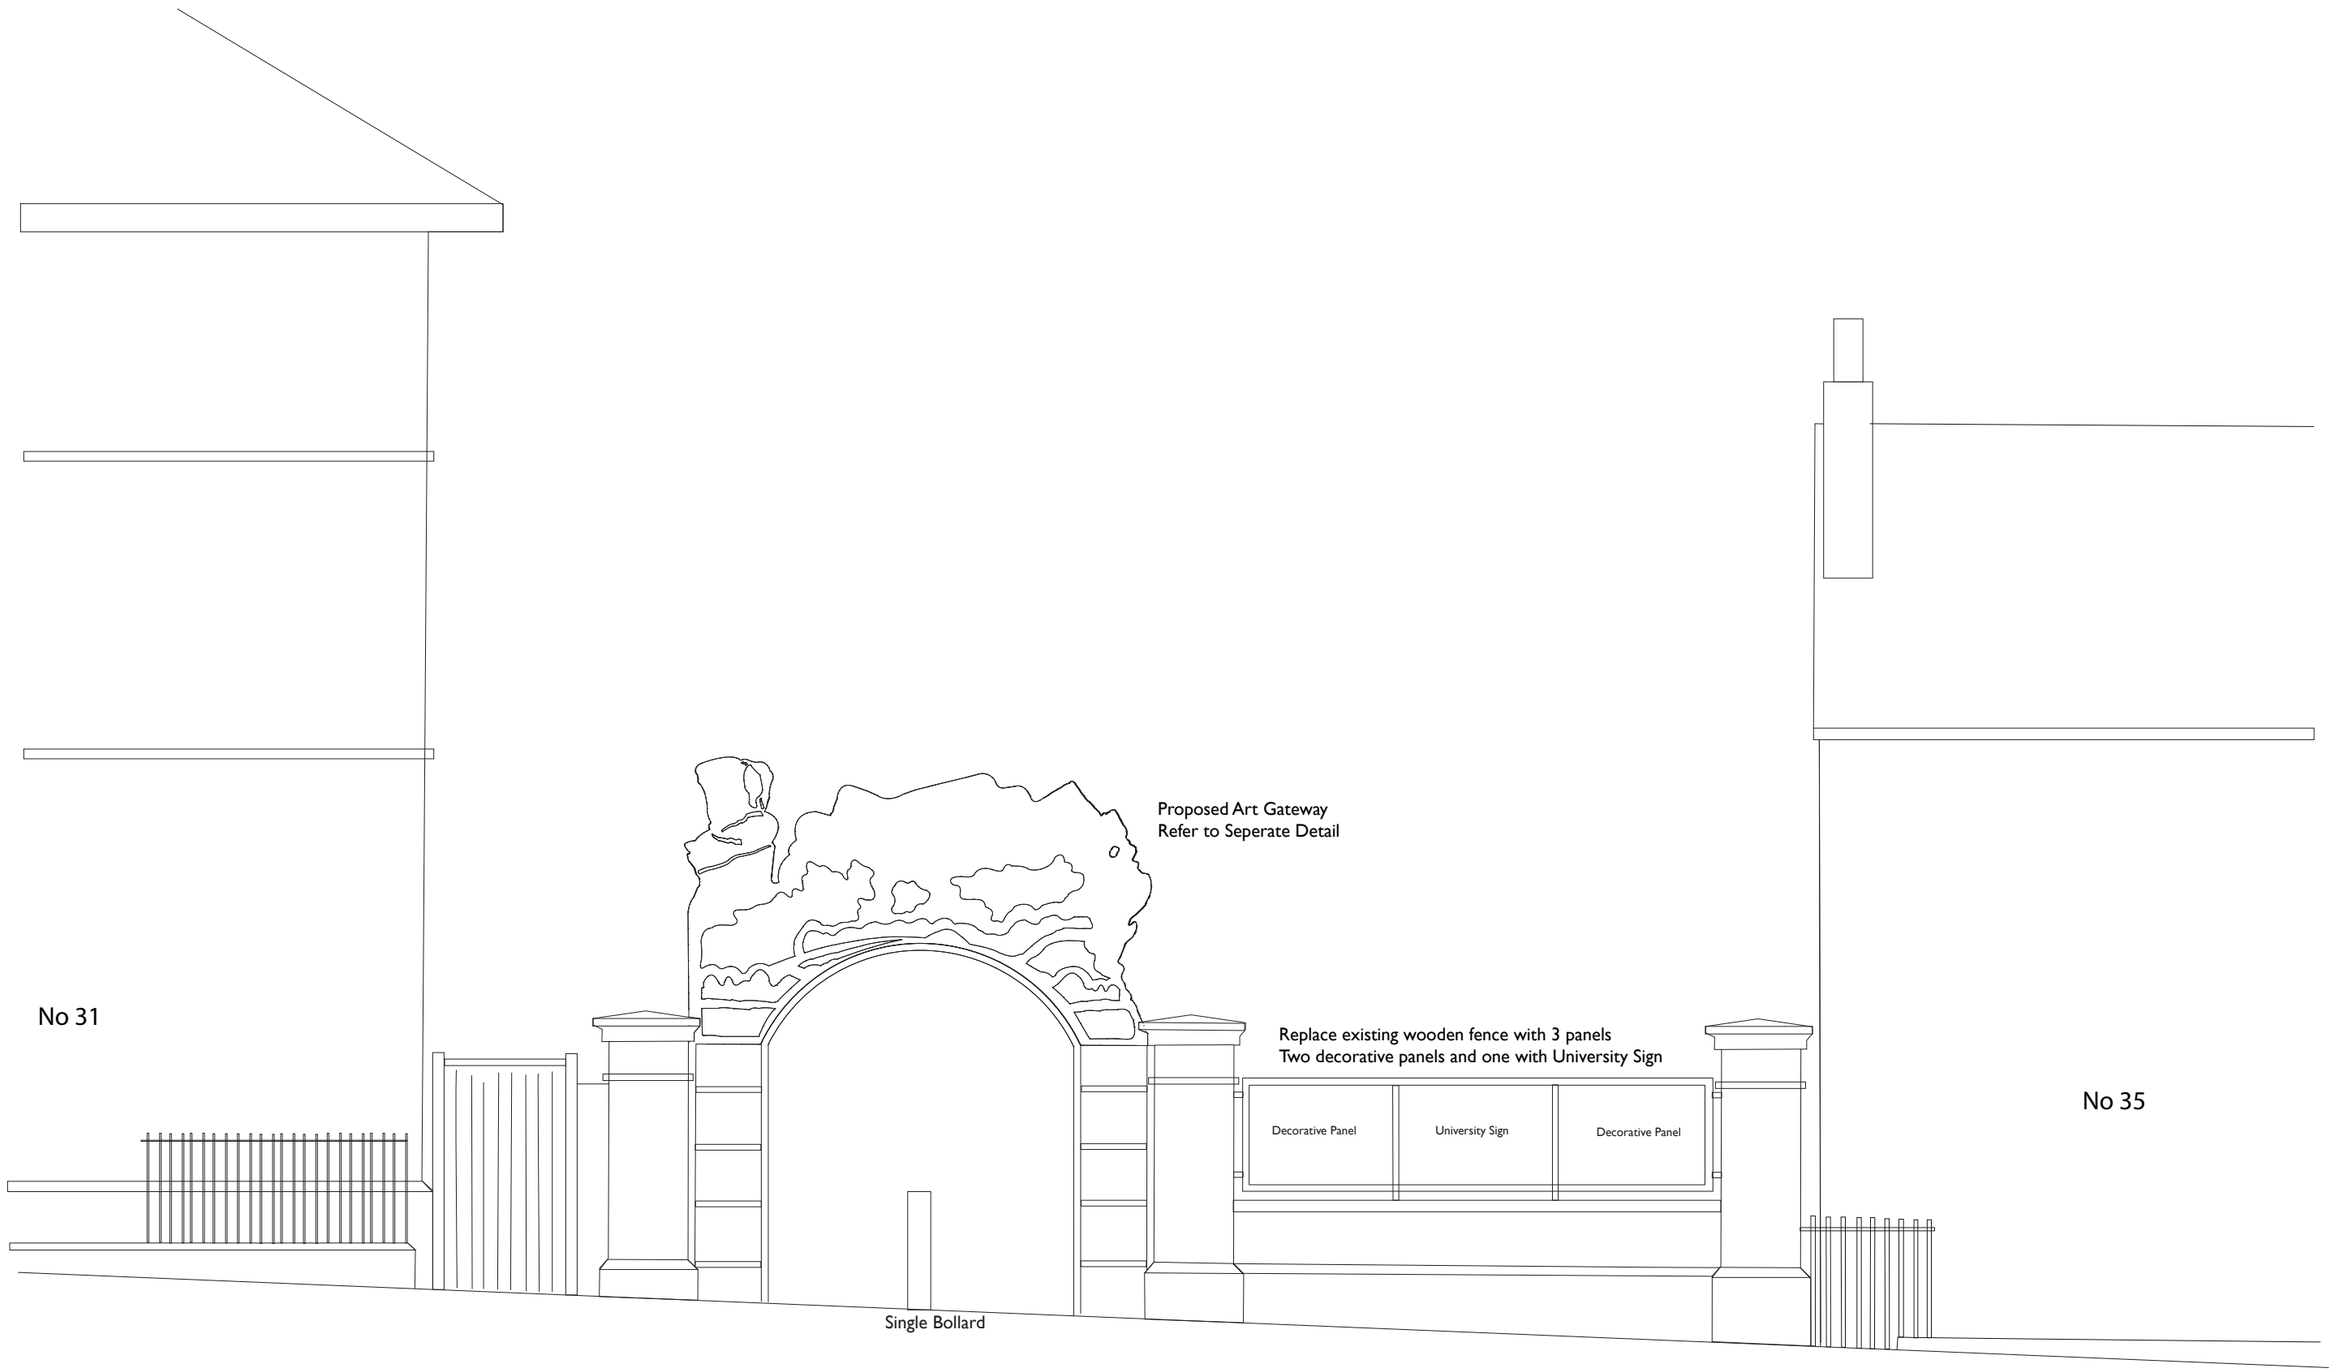


Drawing 04

0 1 2 3 4 5M

Scale 1.50 at A3