



BLOCK PLAN

SCALE 1:500 @ A3 NORTH.

27/4/2020

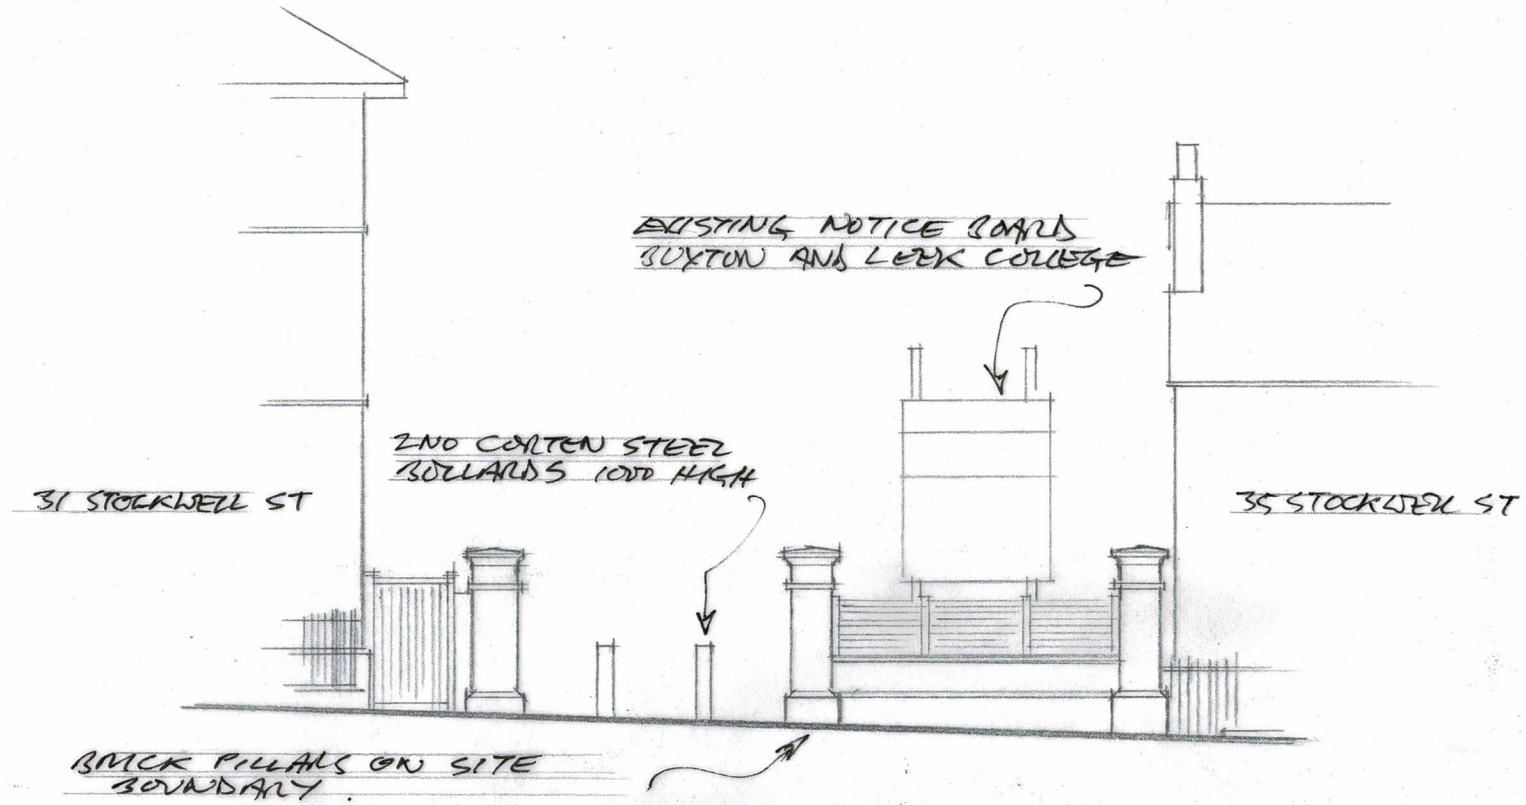

EXISTING FRONT ELEVATION TO STOCKWELL ST.

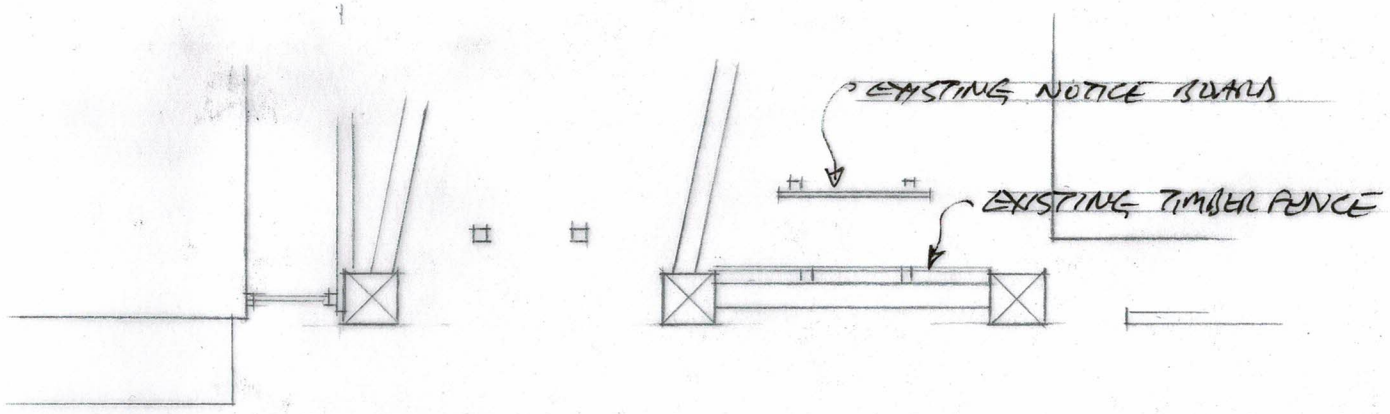

EXISTING SITE PLAN

ALT GATEWAY AT BUXTON AND LEEK COLLEGE
DETAILS AS EXISTING.

ABOVE DRAWINGS SCALE 1:100 @ A3

0 1 2 3 4 5M

Drawing - 01