Art Gateway - Stockwell Street
Leek School of art and Design
University of Derby

Front elevation view of Stockwell street

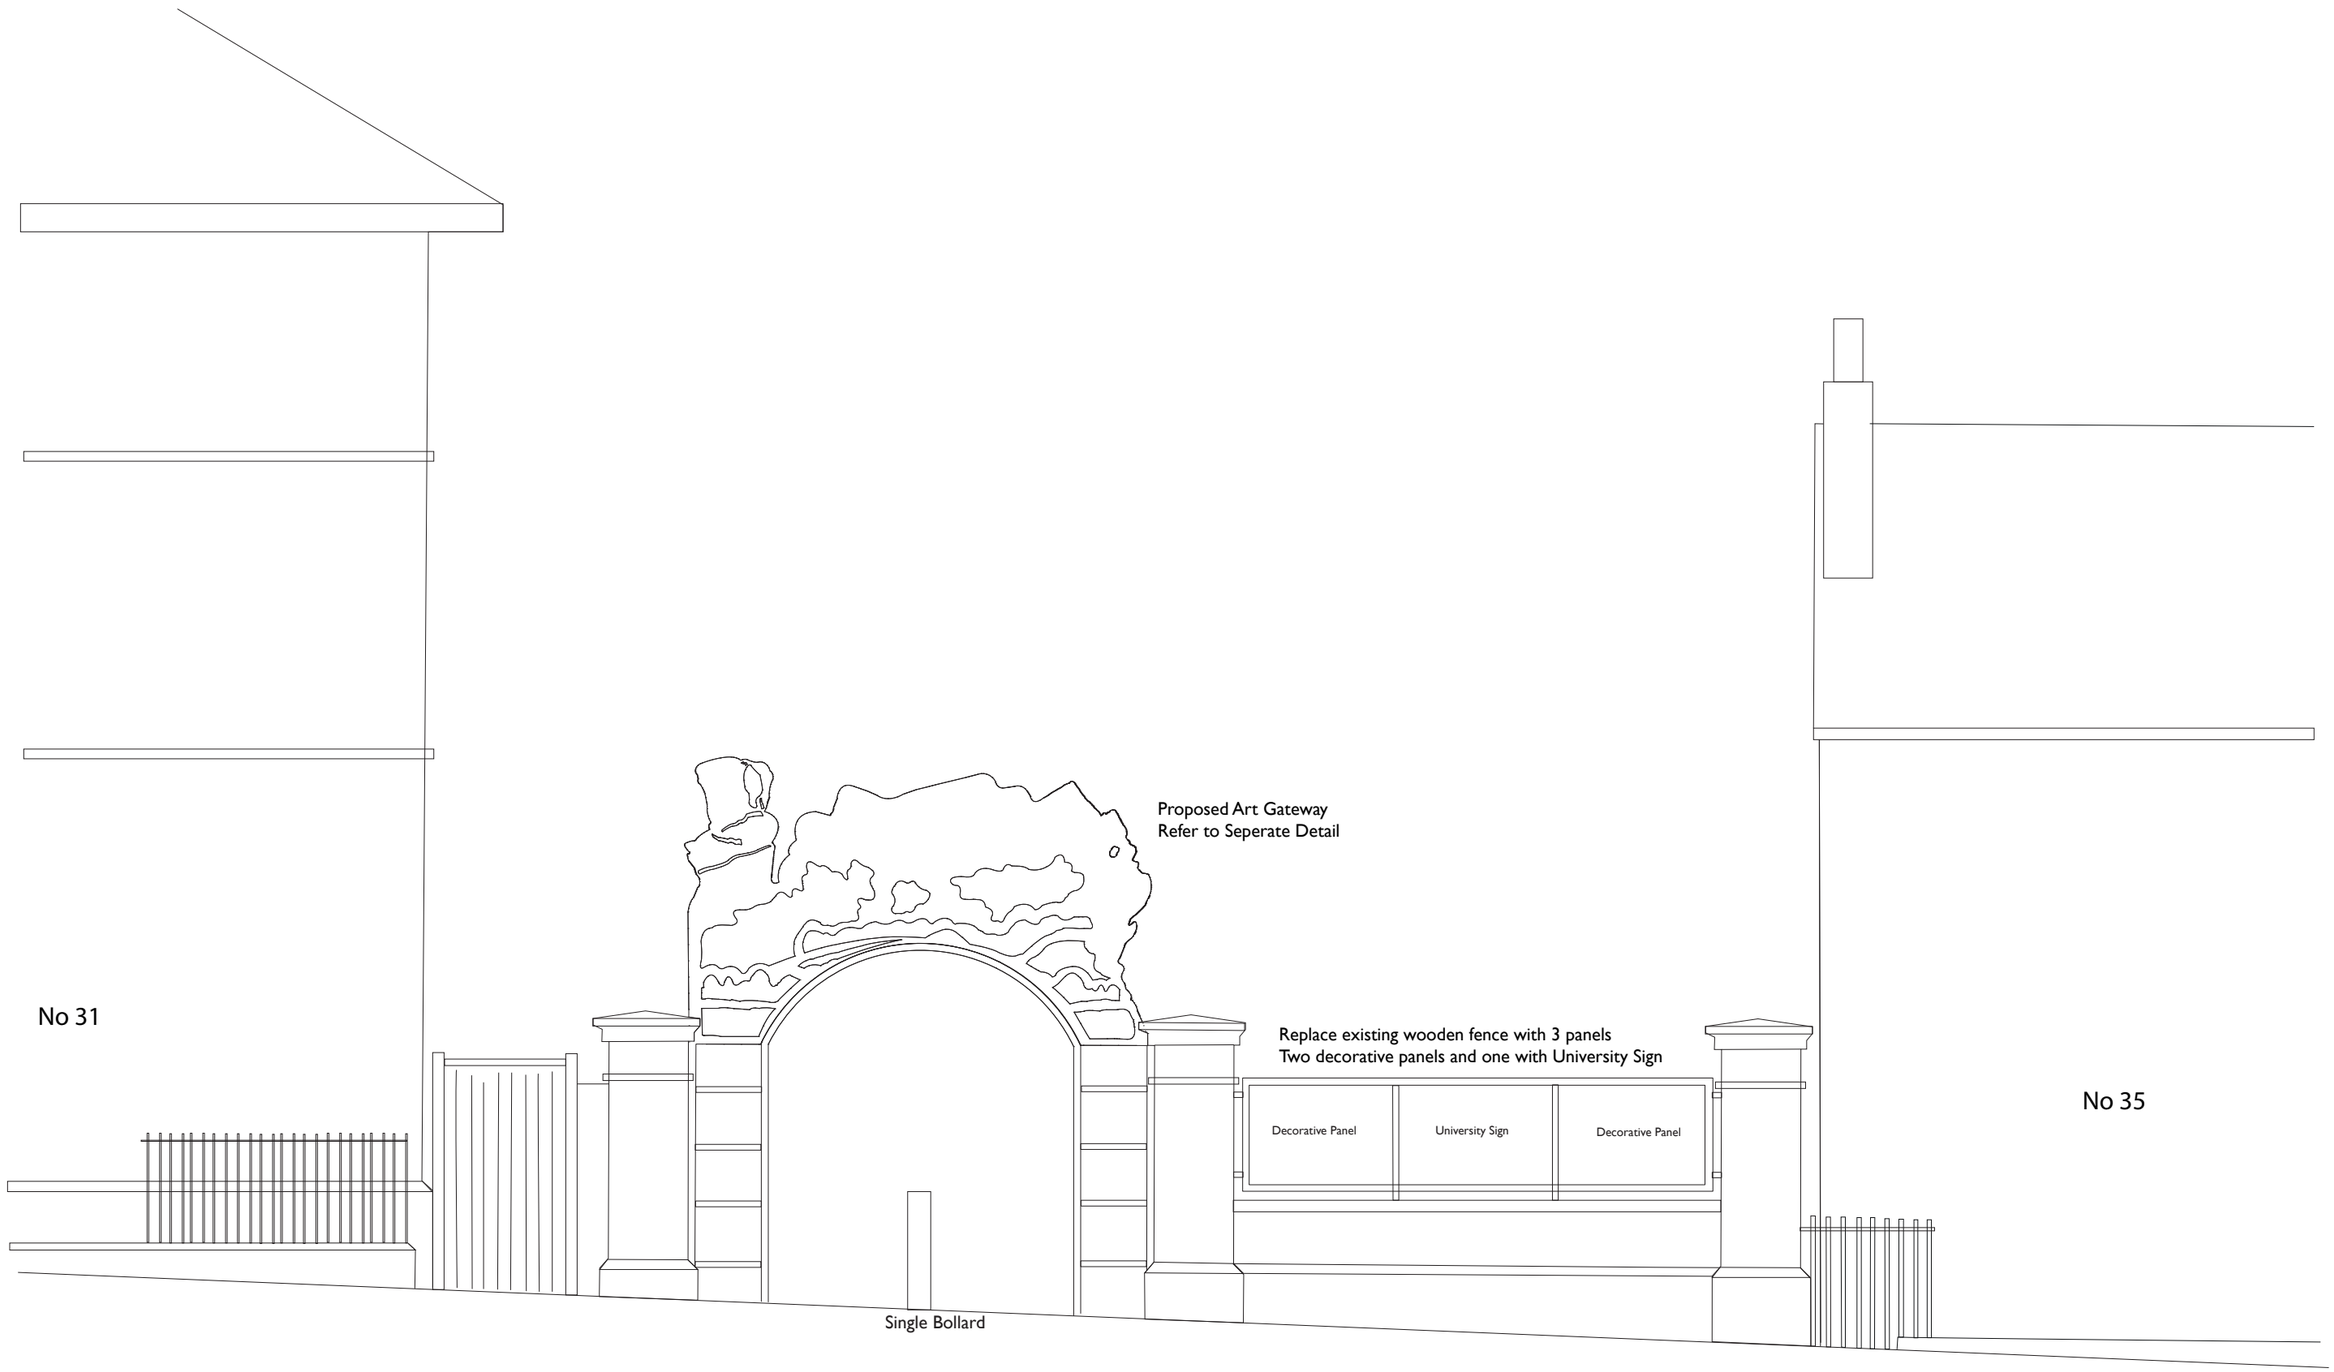

0 1 2 3 4 5M

Scale 1.50 at A3

Drawing 03