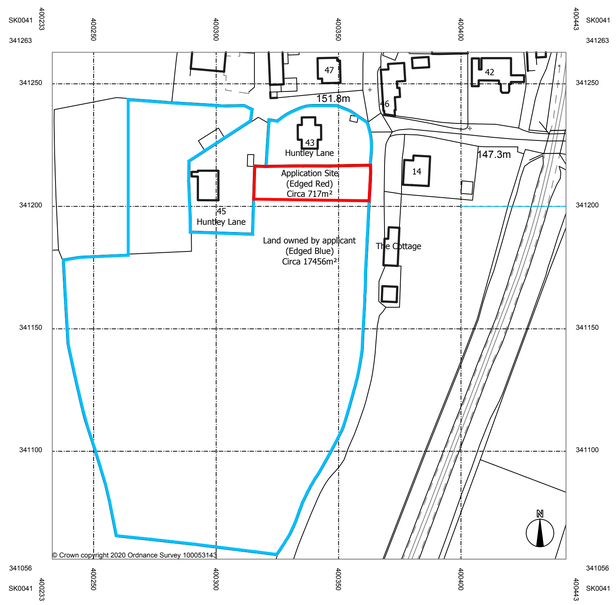

Existing Location Plan

1:1250 Scale

0m 25m 50m 75m 100m 125m
12.5m 37.5m 62.5m 87.5m 112.5m

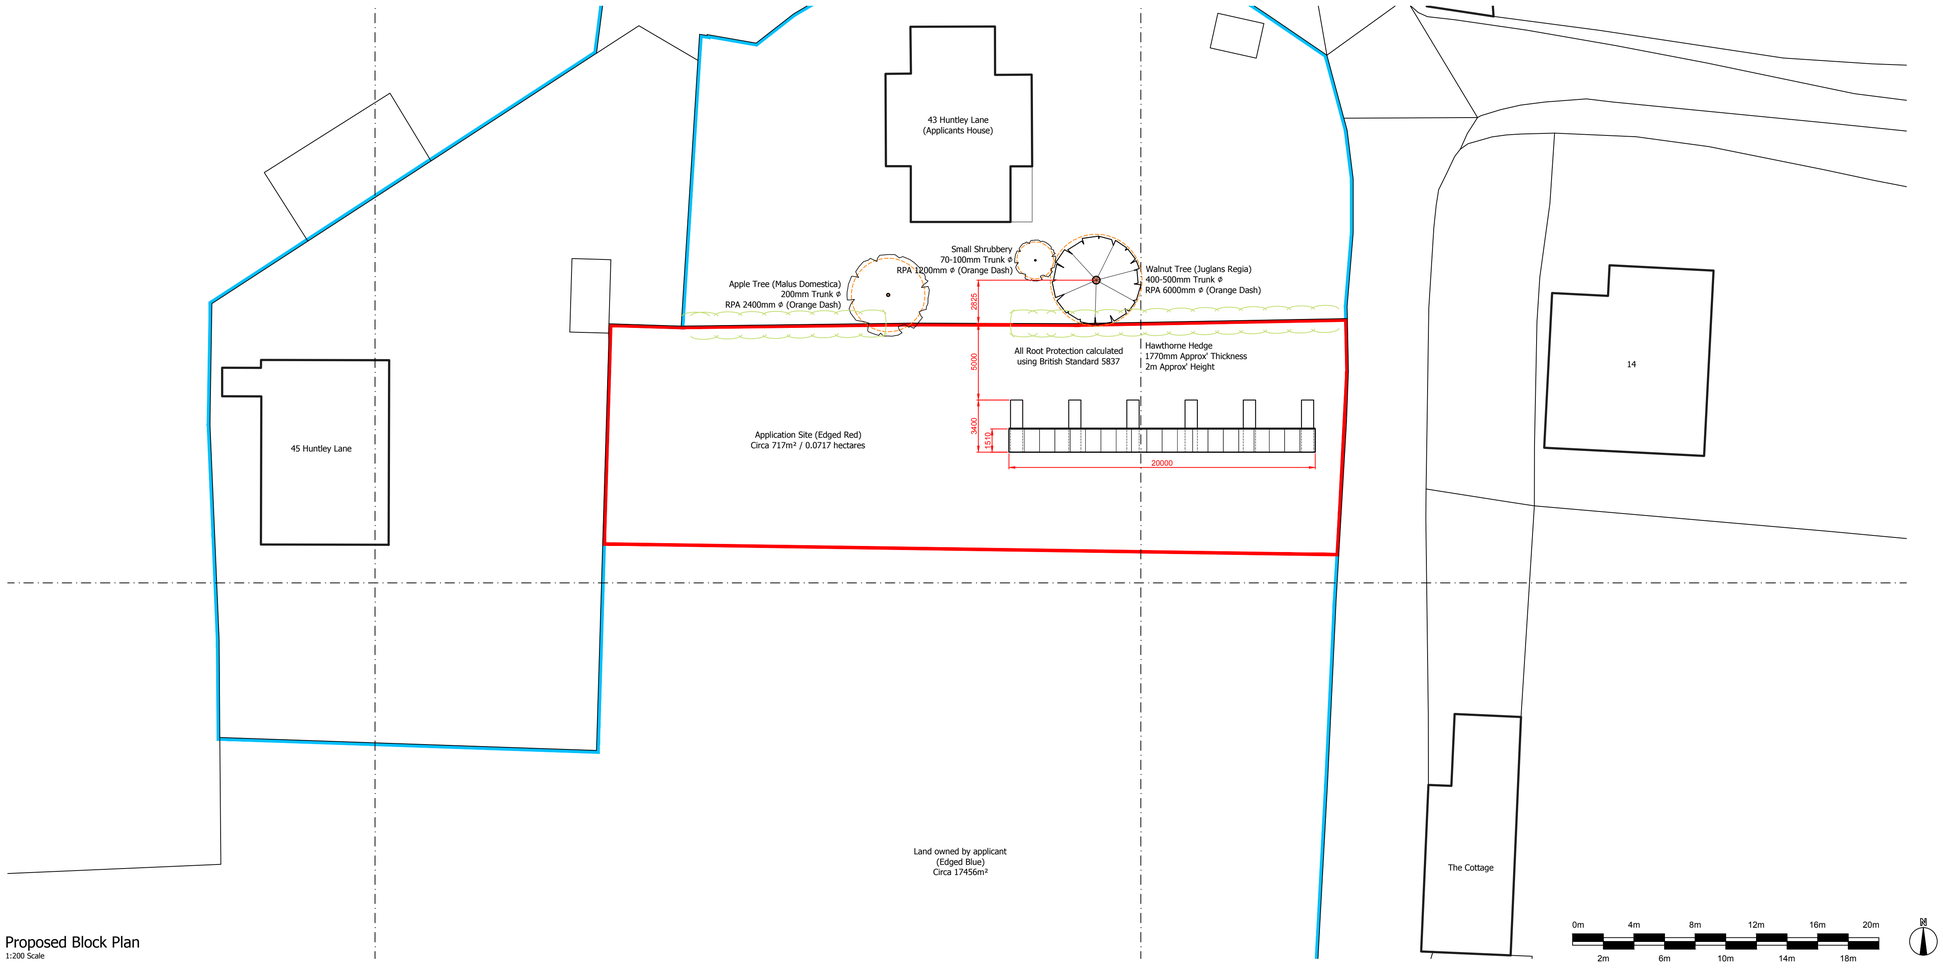

Proposed Block Plan

1:200 Scale

NOTES

Copyright b3 architectural design 2018. Reproduction not permitted without prior written consent.

Only figured dimensions to be refererenced from these drawings, if in doubt. please ask for further dimensions All figures are to be checked on site prior to commencement of work. This drawing is for planning or building regulations only. b3 architectural design and the author have not prepared this drawing with adequate level of detail to be used for construction purposes.

Deviation from this drawing will not be permitted without prior written consent.

REVISIONS

Rev	Description	Date

b3 architecturaldesign

CLIENT

Mr & Mrs M Jackson
43 Huntley Lane, Huntley,
Cheadle, Staffordshire,
ST10 1UA

PROJECT

Planning Drawings for the proposed installation of South facing freestanding PV panels in paddock adjacent to:
43 Huntley Lane, Huntley,
ST10 1UA

DRAWING TITLE	PROJECT REF	DRAWING REF
Existing Location Plan & Proposed Block Plan	20-03-B3-XX	XX-DR-A-0101
	SCALE: 1:200 / SIZE: A1	DATE: April 2020