


FRONT (SOUTH EAST) ELEVATION / SITE SECTION - EXISTING

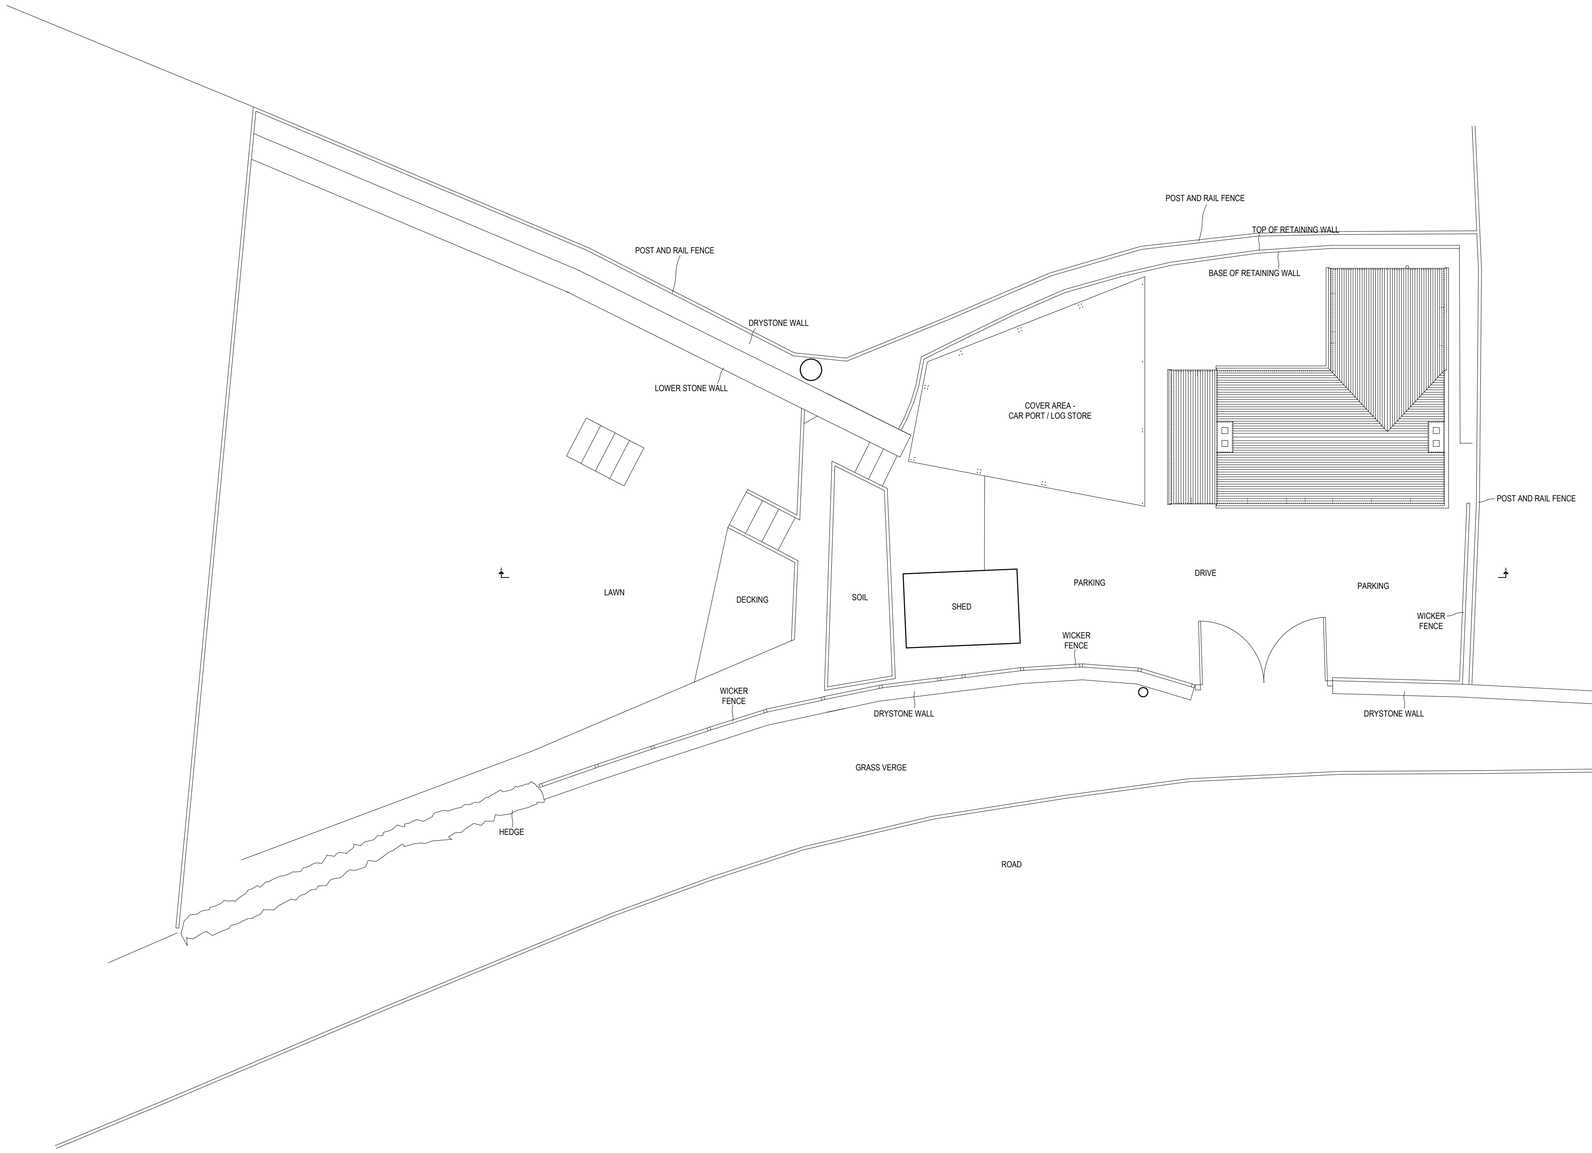

SCALE (SITE PLAN / ROOF PLAN & SITE SECTION)

0 2m 10m

NOTES:

BUILDER TO CHECK SETTING OUT DIMENSIONS WITH THE ARCHITECT PRIOR TO CONSTRUCTION AND NOT RELY ON SCALING OFF DRAWINGS.

©COPYRIGHT DAVID BAILEY ARCHITECT LTD

REV.	DESCRIPTION	DATE	INT.
A	DETAILS	APR 20	DB

PROJECT: BROOK COTTAGE, WHISTON, STAFFORDSHIRE, ST10 2HZ - EXTENSION AND GARAGE

TITLE: SITE PLAN / ROOF PLAN - EXISTING

DATE: APR 2020

DRAWN BY: DB

SCALE: 1:100

DAVID BAILEY ARCHITECT LIMITED
Gillow Fold Farm, 26 Mow Lane,
Gillow Heath, Biddulph,
Staffordshire, ST8 6QQ
Tel: 01782 516355
E-mail: davidbailey.architect@btinternet.com

JOB NUMBER: 00784

DRAWING NUMBER: 00784-002A