Location Plan

Installation of Shared Ground Loops Array (all underground) to serve Ground Source Heat Pumps in 2 properties

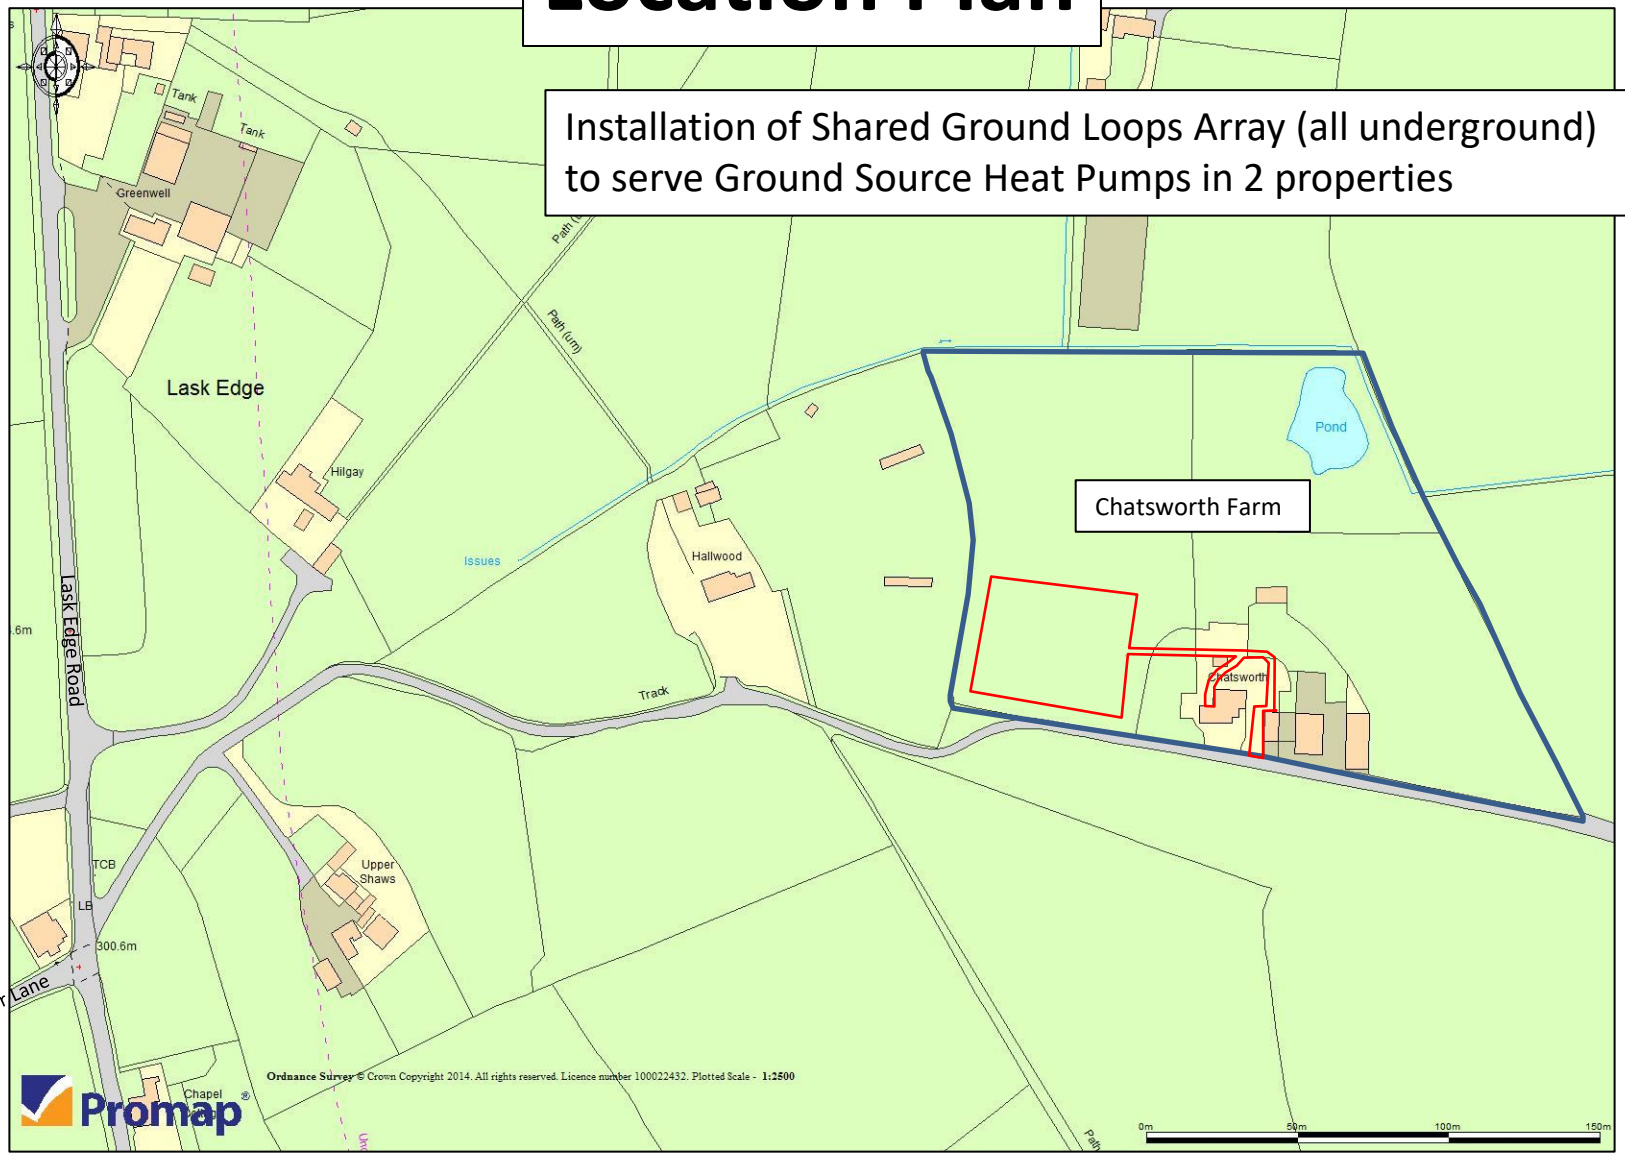

Scale 1:2500 @ A4

Chatsworth Farm, Lask Edge, Leek, Staffordshire, ST13 8QJ