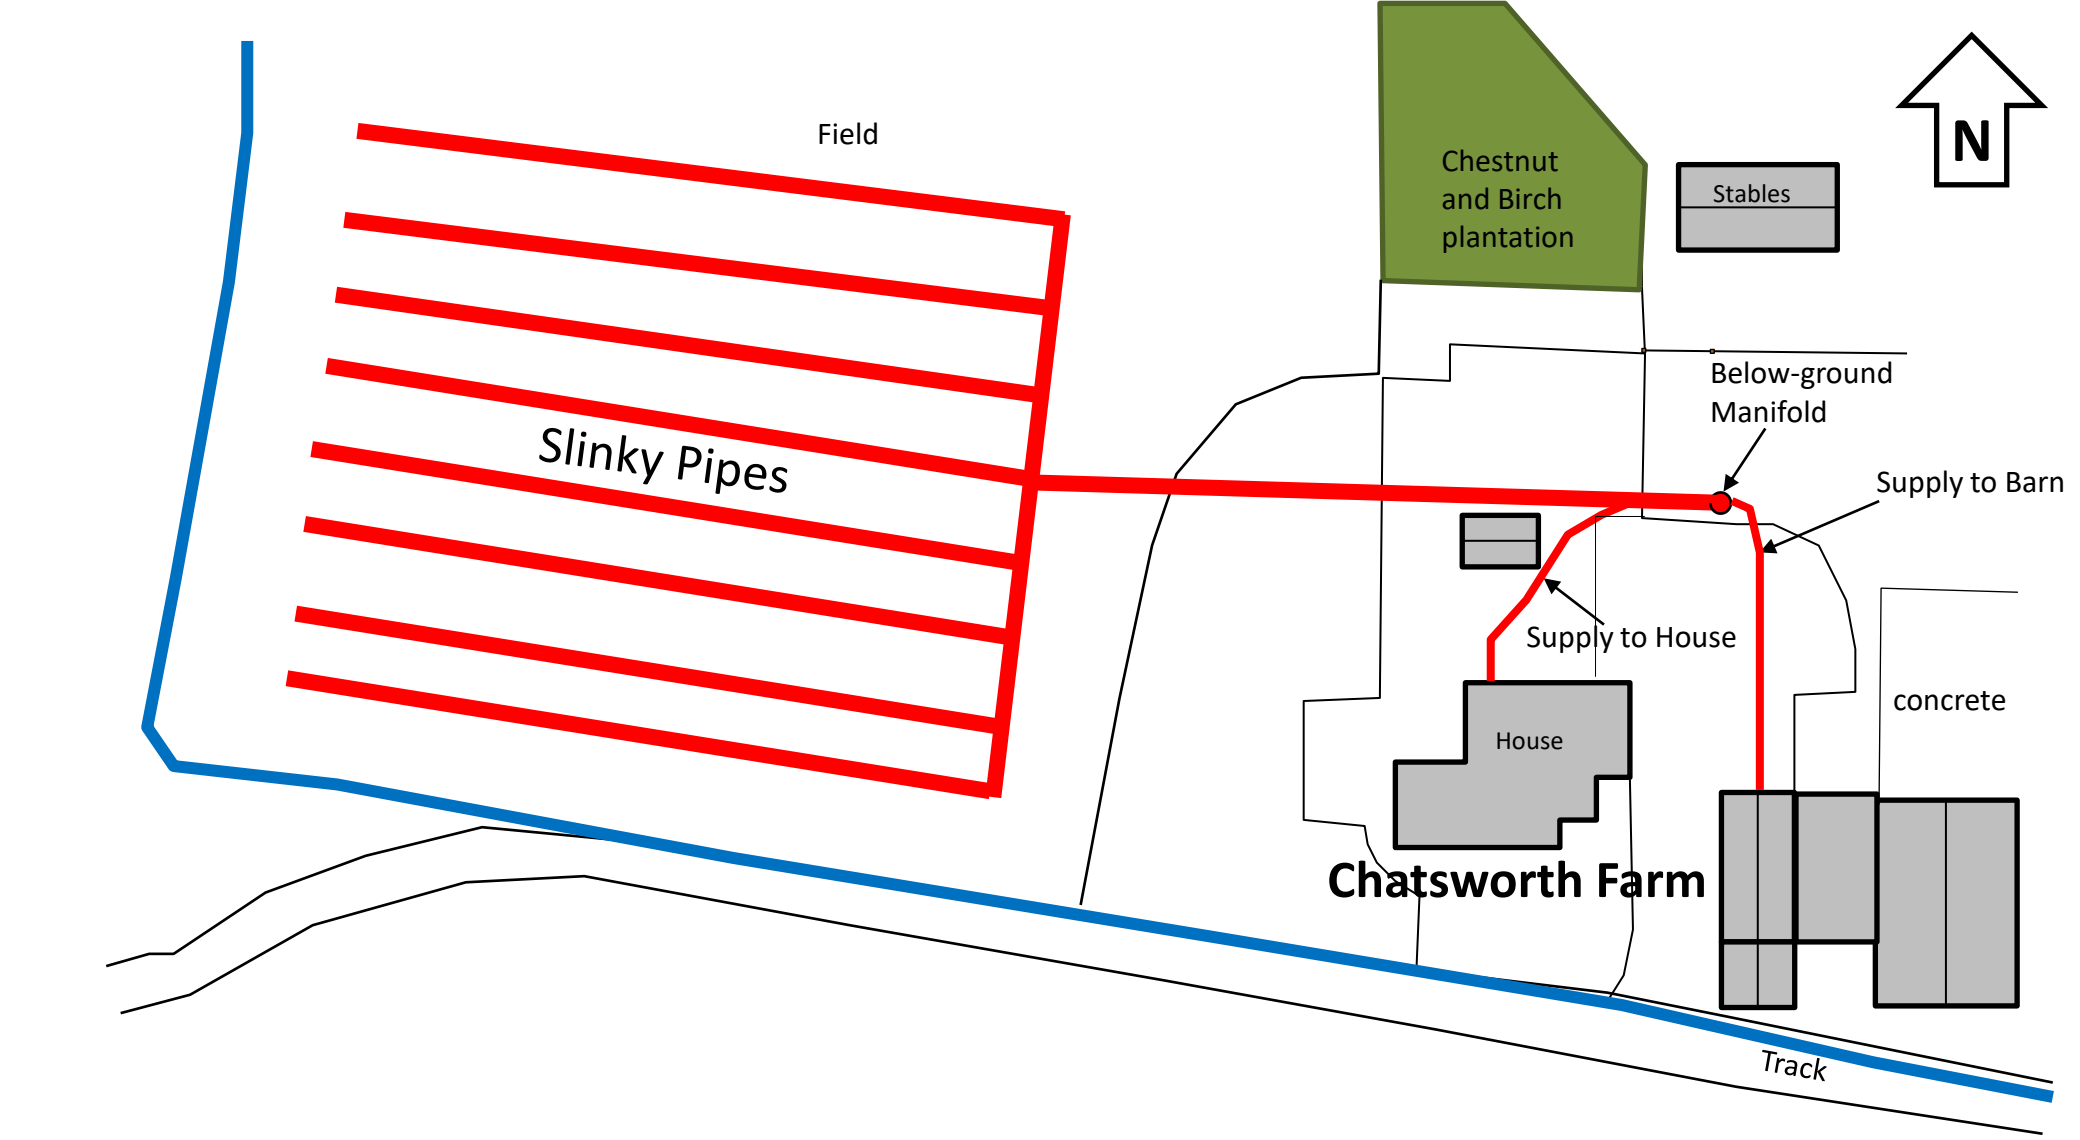

Site Plan 1:500@A4

Proposed Ground Source Heat Pump Shared Ground Loops Array

Chatsworth Farm, Lask Edge, Leek, Staffordshire, ST13 8QJ