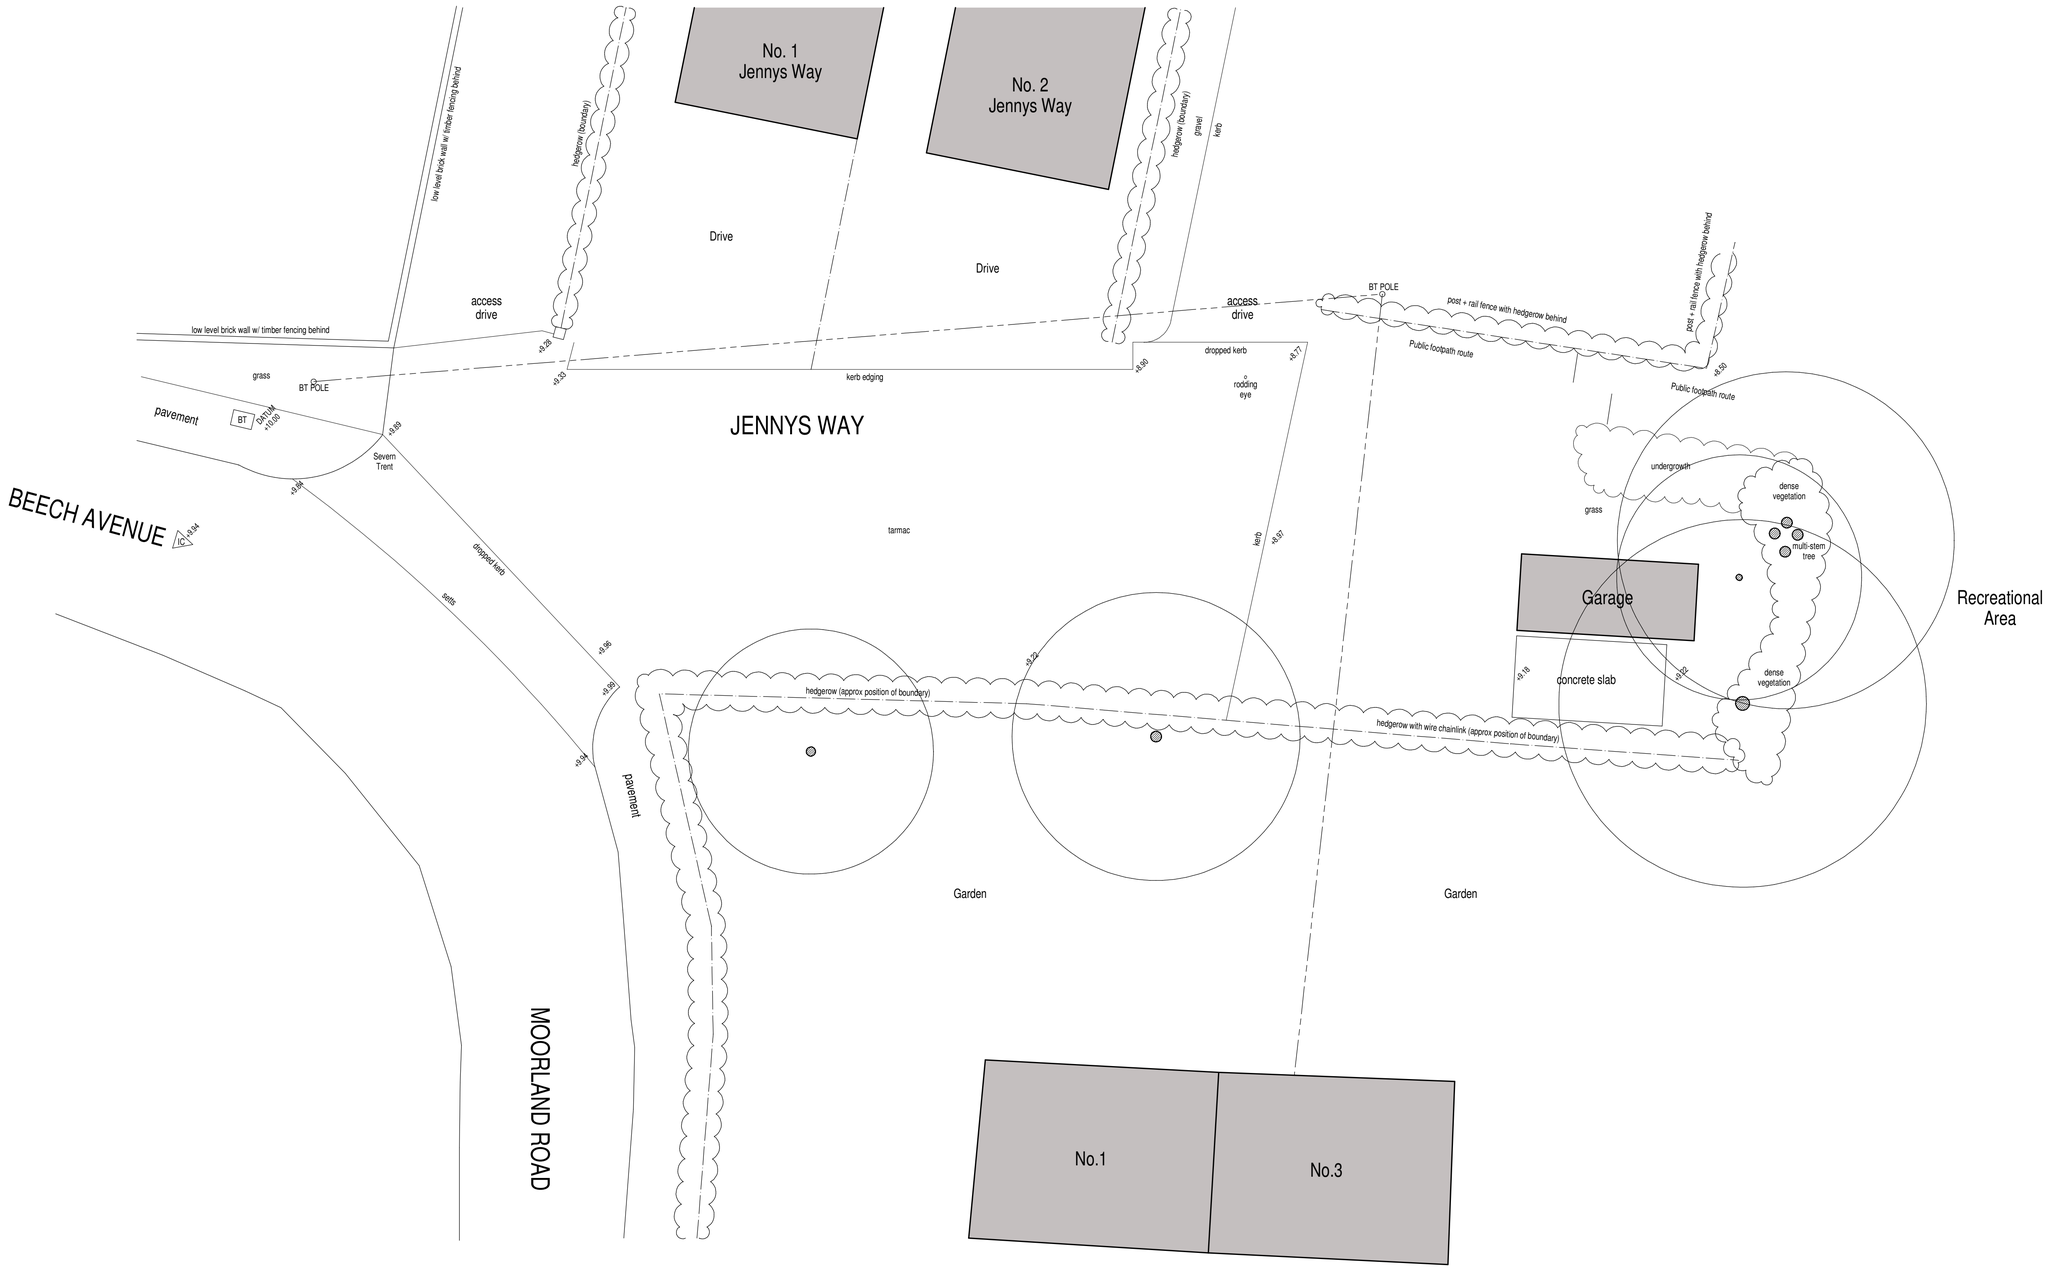

0.0m 1.0m 2.0m 3.0m 4.0m 5.0m

scale bar @ 1:100

KB Developments

POTENTIAL BUNGALOW
JENNYS WAY, BEECH AVENUE,
CHEDDELTON, STAFFS,
ST13 7LJ

EXISTING CONDITIONS
SITE PLAN

Date	Sheet	Scale
FEBRUARY 2020	A1	1:100
Drg No.	Rev.	Drawn
2020-2493-01	-	NAW

A -

SAMMONS Architectural LIMITED
Chartered Institute of Architectural Technologists Registered Practice
10 Cawdry Buildings, Fountain Street, Leek. ST13 6JP
Telephone: 01538 386002
E-mail: info@sammonsltd.co.uk
Web: www.sammonsltd.co.uk

This drawing is copyright.
All dimensions must be checked prior to commencement.