

NOTES:


1. ALL DIMENSIONS ARE IN MILLIMETRES UNLESS NOTED OTHERWISE, ALL LEVELS ARE IN METRES.
2. THIS DRAWING TO BE READ IN CONJUNCTION WITH THE ARCHITECTS / ENGINEERS DRAWINGS.
3. ALL WORKMANSHIP & MATERIALS ARE TO COMPLY WITH THE SPECIFICATION, BUILDING REGULATIONS, RELEVANT BRITISH STANDARDS AND MANUFACTURERS RECOMMENDATIONS.
4. ALL DIMENSIONS AND SETTING OUT ARE TO BE CHECKED ON SITE AND ANY DISCREPANCIES ARE TO BE REPORTED TO THE CONTRACT ADMINISTRATOR IMMEDIATELY.

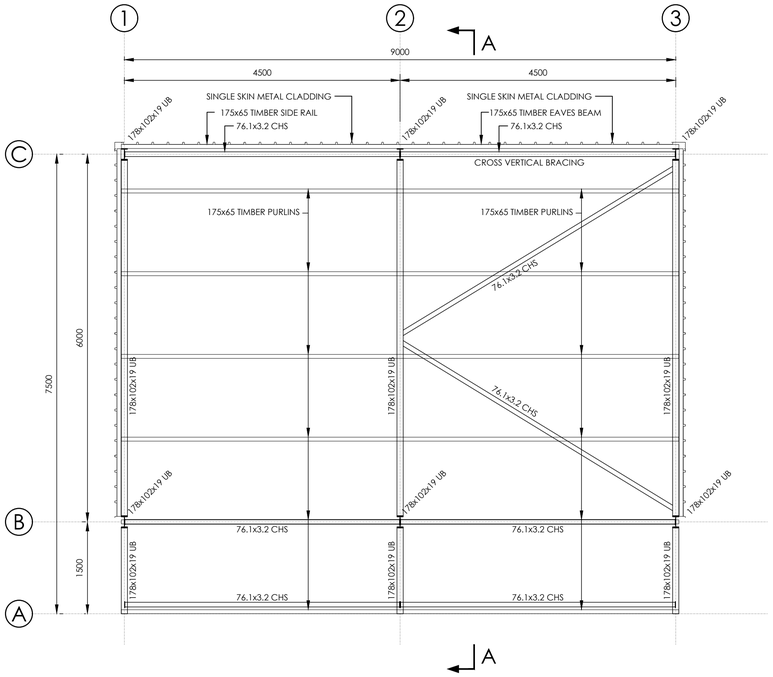


PLAN
(SCALE 1:50)

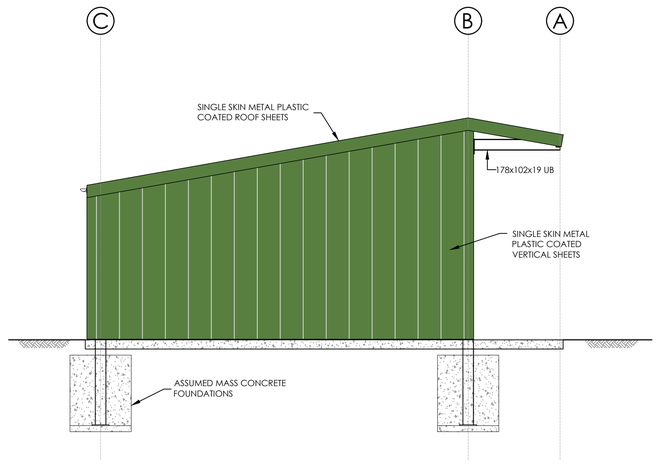


ELEVATION ON G/L '1'
(SCALE 1:50)

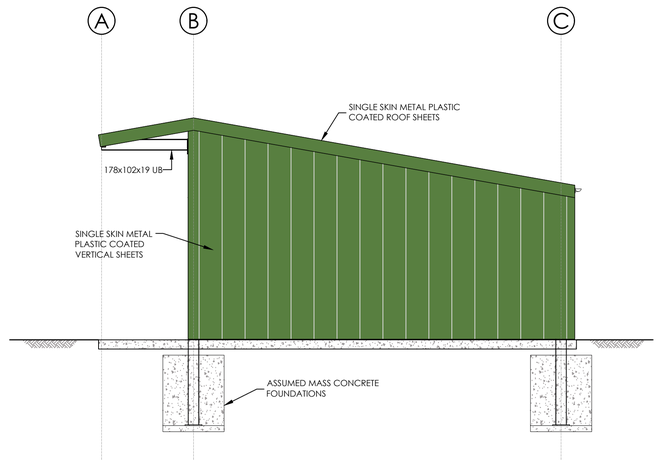


ELEVATION ON G/L '3'
(SCALE 1:50)

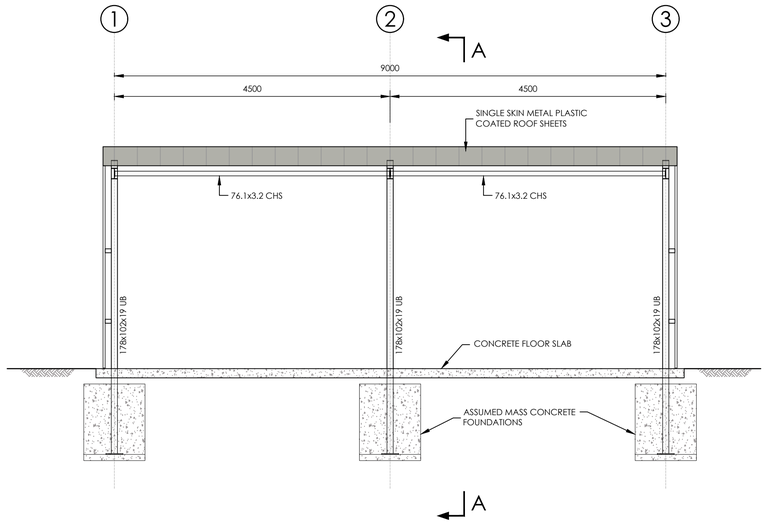

ELEVATION ON G/L 'A'
(SCALE 1:50)

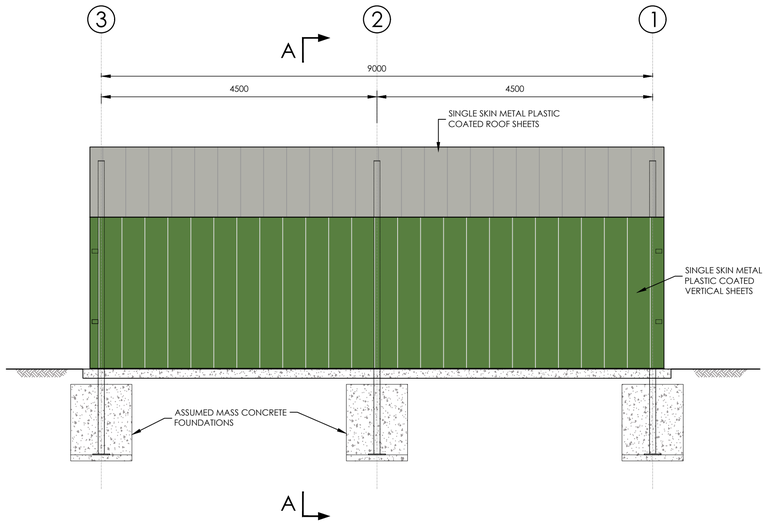

ELEVATION ON G/L 'C'
(SCALE 1:50)

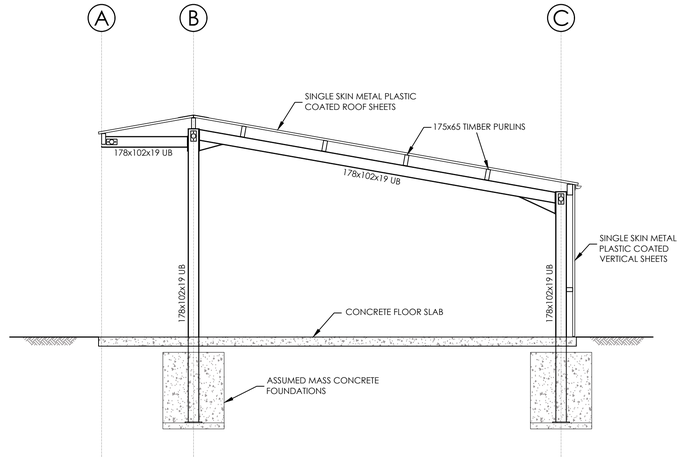

SECTION A-A
(SCALE 1:50)

FOR GUIDANCE ONLY

SCALE
1:50 0mm 50mm 10mm 20mm
1:75 0mm 188mm 38mm 75mm
1:100 0mm 5000mm 1000mm 2000mm

Rev.	Revision Description	Drn	Date
A	NOTES AMENDED	SPW	MAY 2020

Client: JULIAN JEFFERY
Suitability: PLANNING
Drawing Type: AutoCAD
Index No.: IDS-2019-296
Title: HEATH HOUSE LANE - BARN CONVERSION
EXISTING BARN FLOOR PLAN AND ELEVATIONS
Scales: 1:50 @A1 & 1:100 @A3
Date: DEC 2019
Drawn by: SPW
Checked by:

Drawing No: HEATH-HOUSE-IDS-296-DR-A-00-10-001
Revision: A

IDEAL DESIGN SOLUTIONS
Tel: 01889 568573
e-mail: enquiries@idsdesigns.co.uk

Drawing Design & Copyright of: Ideal Design Solutions.