

NOTES Copyright of Croft Architecture Limited. Drawings are not to be reproduced in whole or in part without the prior written permission of Croft Architecture Limited. Figured dimensions only are to be taken from this drawing.
Contractors are responsible for checking dimensions relative to their work. Croft Architecture Limited are to be advised of any discrepancies.

REVISIONS

REV.	DESCRIPTION	DRAWN	CHKD.	DATE
1st	FIRST ISSUE	AW	CJC	14/05/20
.	.	.	.	../../....

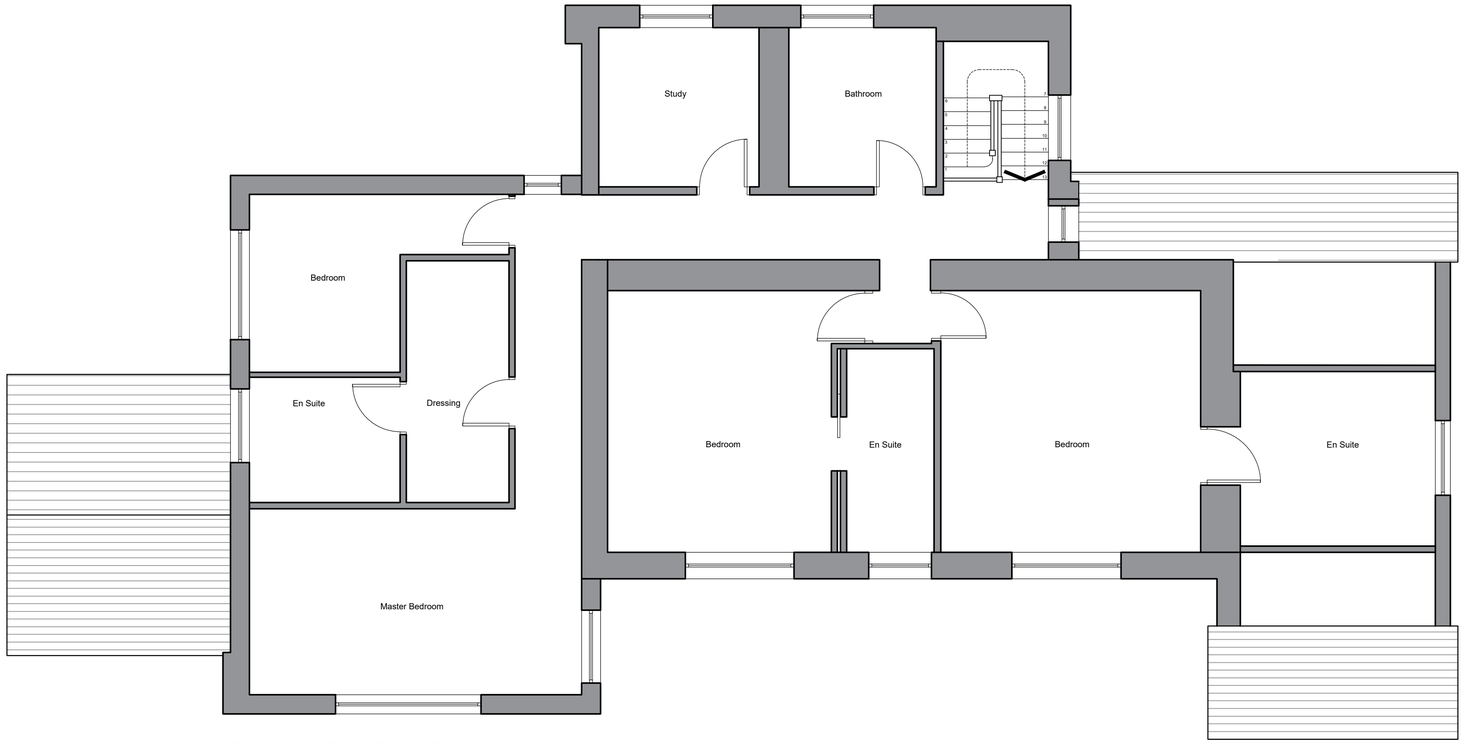

Proposed First Floor Plan
SCALE 1:50

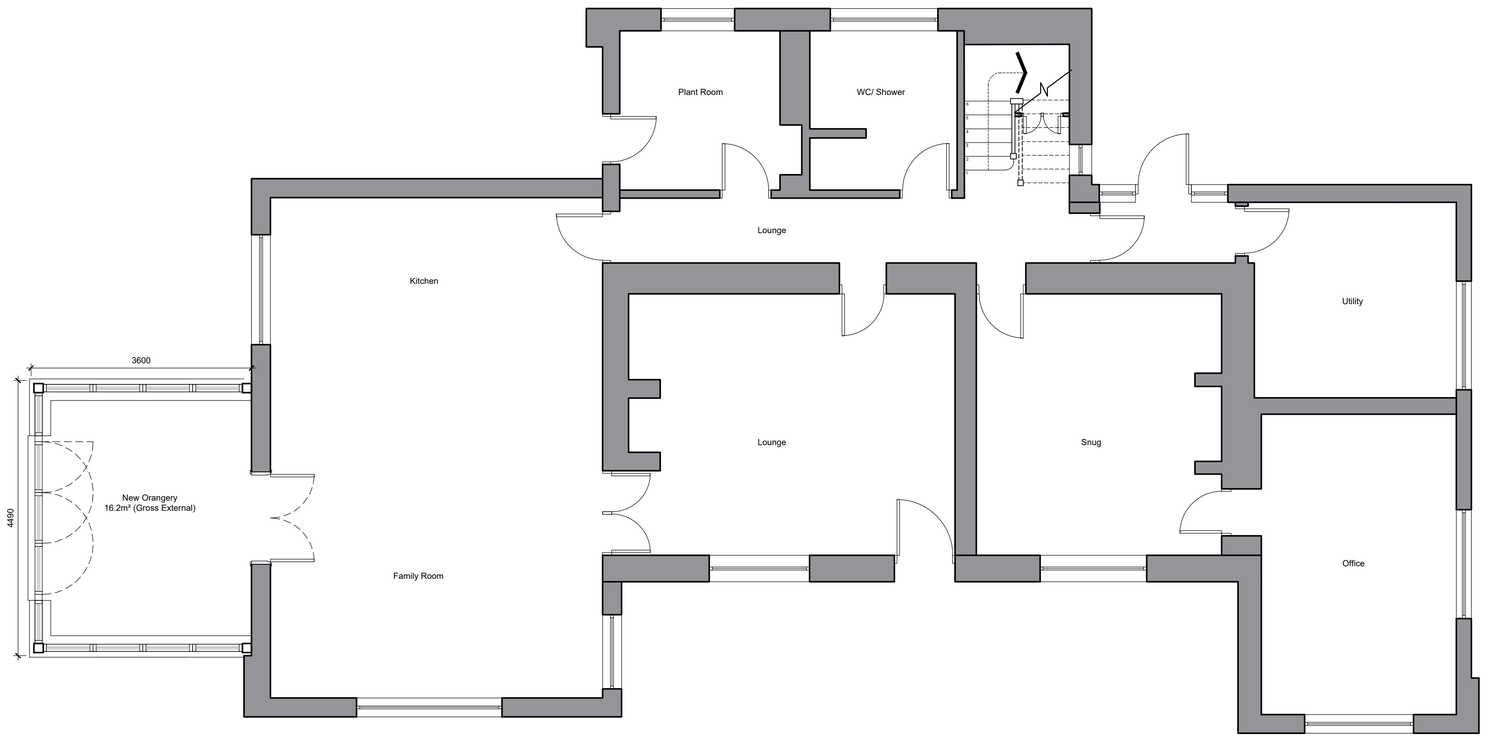

Proposed Ground Floor Plan
SCALE 1:50

INDICATIVE SCALE IN METRES 1:50
0 1 2 3 4 5

Croft Architecture Limited
Chartered Architects
6-7 Pearl House, Anson Court,
Staffordshire Technology Park,
Stafford, ST18 0GB
Tel. 01785 248 542
Fax. 01785 222 232

PROJECT
Proposed New Orangery
for Mr Mark Edwards
at Houghwood Bottom Farm, Stanley Road,
Stockton Brook, ST9 9LL

DRAWING TITLE
Proposed Plans

SCALE	SHEET SIZE	No. of SHEETS	SHEET No.	CAD FILE
1:50	A1	1	1	

DRAWING NUMBER
2508-330