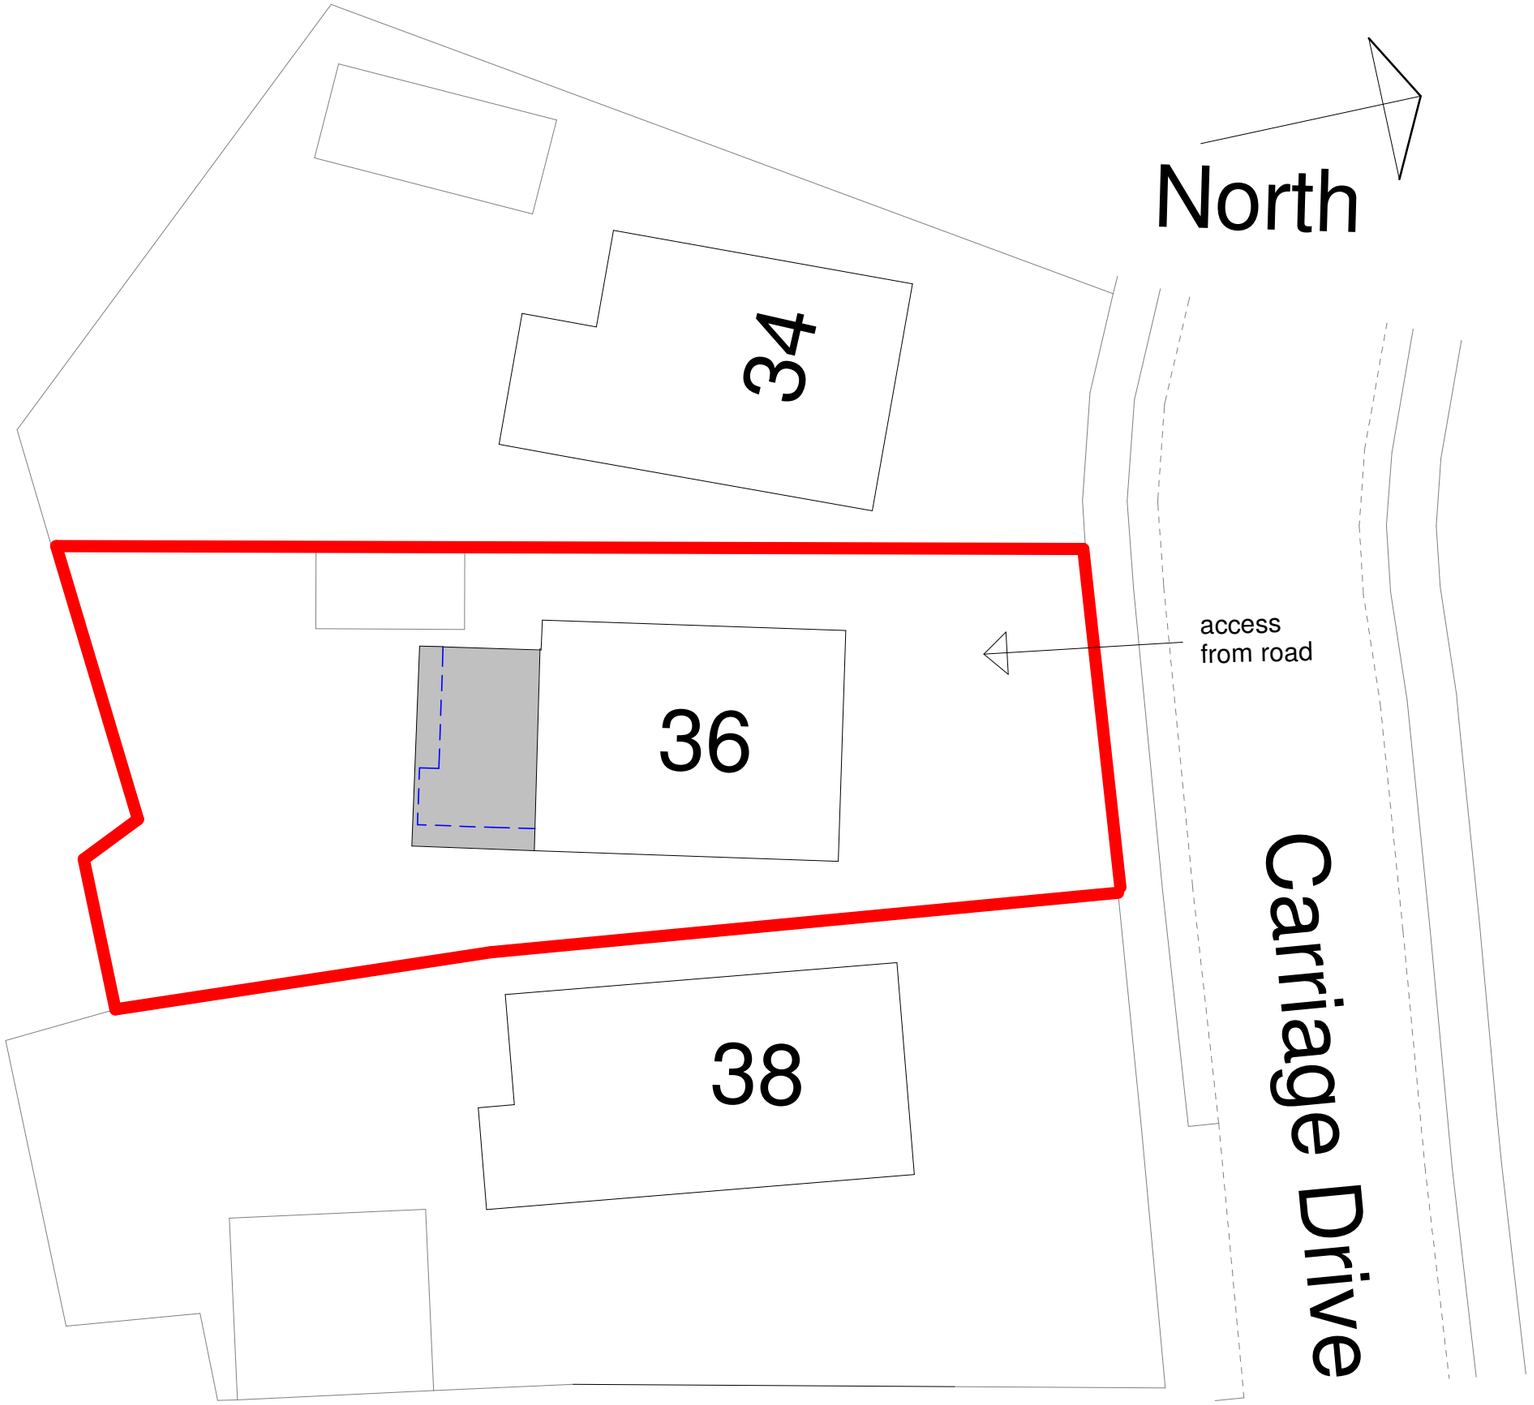


Site Location.

1 : 200

No.	Description	Date

CODE	STATUS	SUITABILITY DESCRIPTION	PURPOSE OF ISSUE

PI Demolition of rear extension and chimney. Erection of new rear extension. New materials to existing walls and windows.

SHEET: Site Location

CLIENT: Mr and Mrs Brown - 36 Carriage Drive, Biddulph, Staffordshire ST8 7DZ

Date	Project number	Scale (@ A3)
17-Mar-2020	MJC-BRO-20	1 : 200

Drawn by: Author

Checked by: Checker

DRWAING NUMBER: MJC-BRO-20-03

REV:

17/05/2020 21:42:38