Proposed Agricultural Building at Lane End Farm

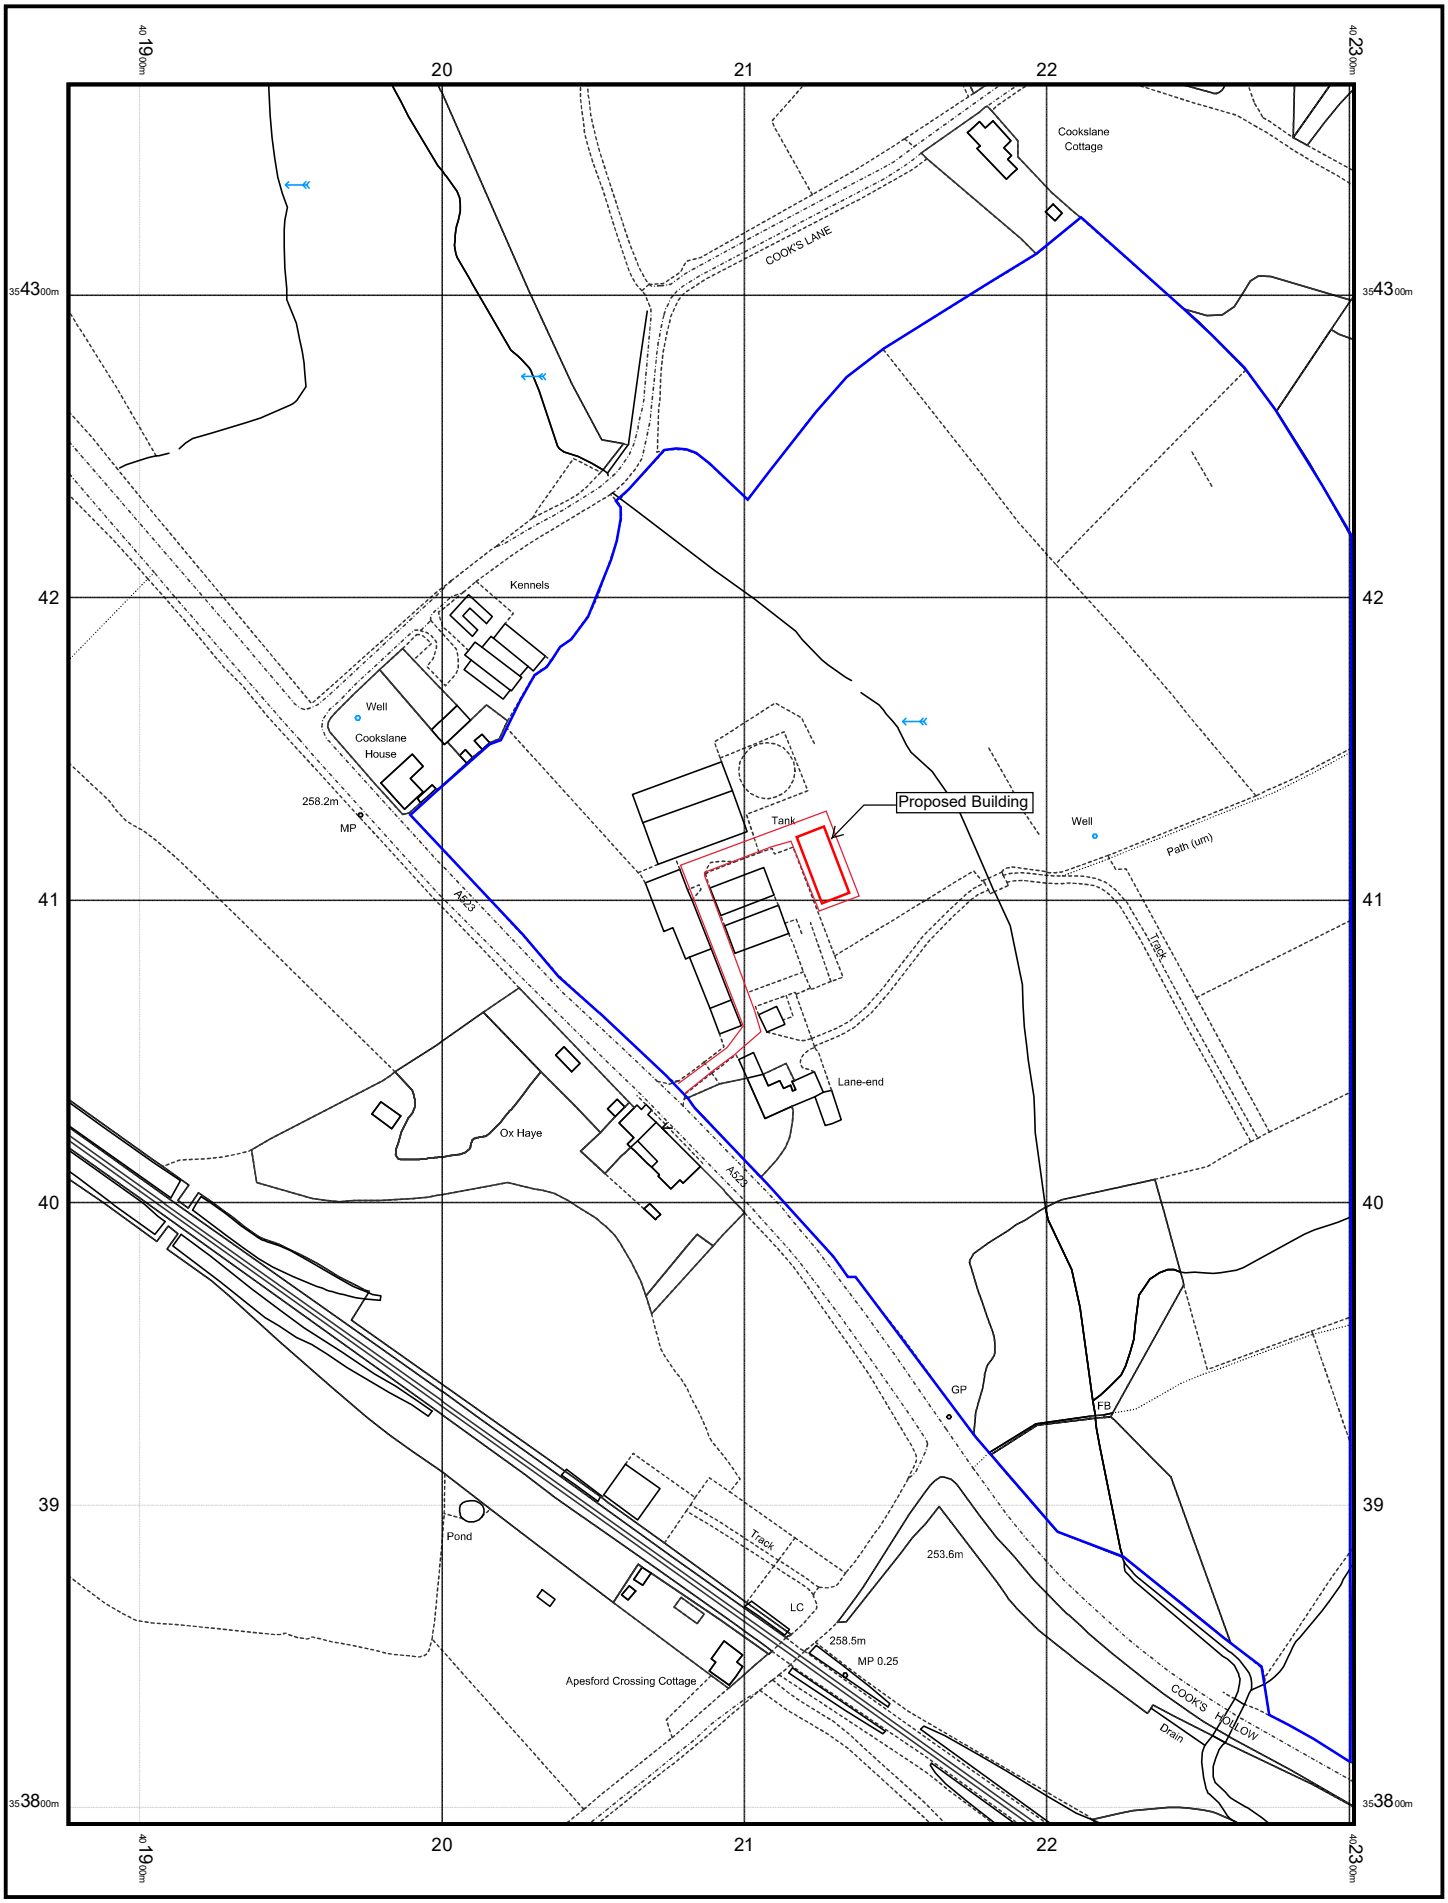

© Crown copyright and database rights 2020 Ordnance Survey 100048957.
The representation of road, track or path is no evidence of a boundary or right of way. The representation of features as lines is no evidence of a property boundary.

75m

Scale 1:2500

North

Supplied by: www.ukmapcentre.com
Serial No: 183838
Centre Coordinates:402089,354082
Production Date: 29/04/2020 12:50:12