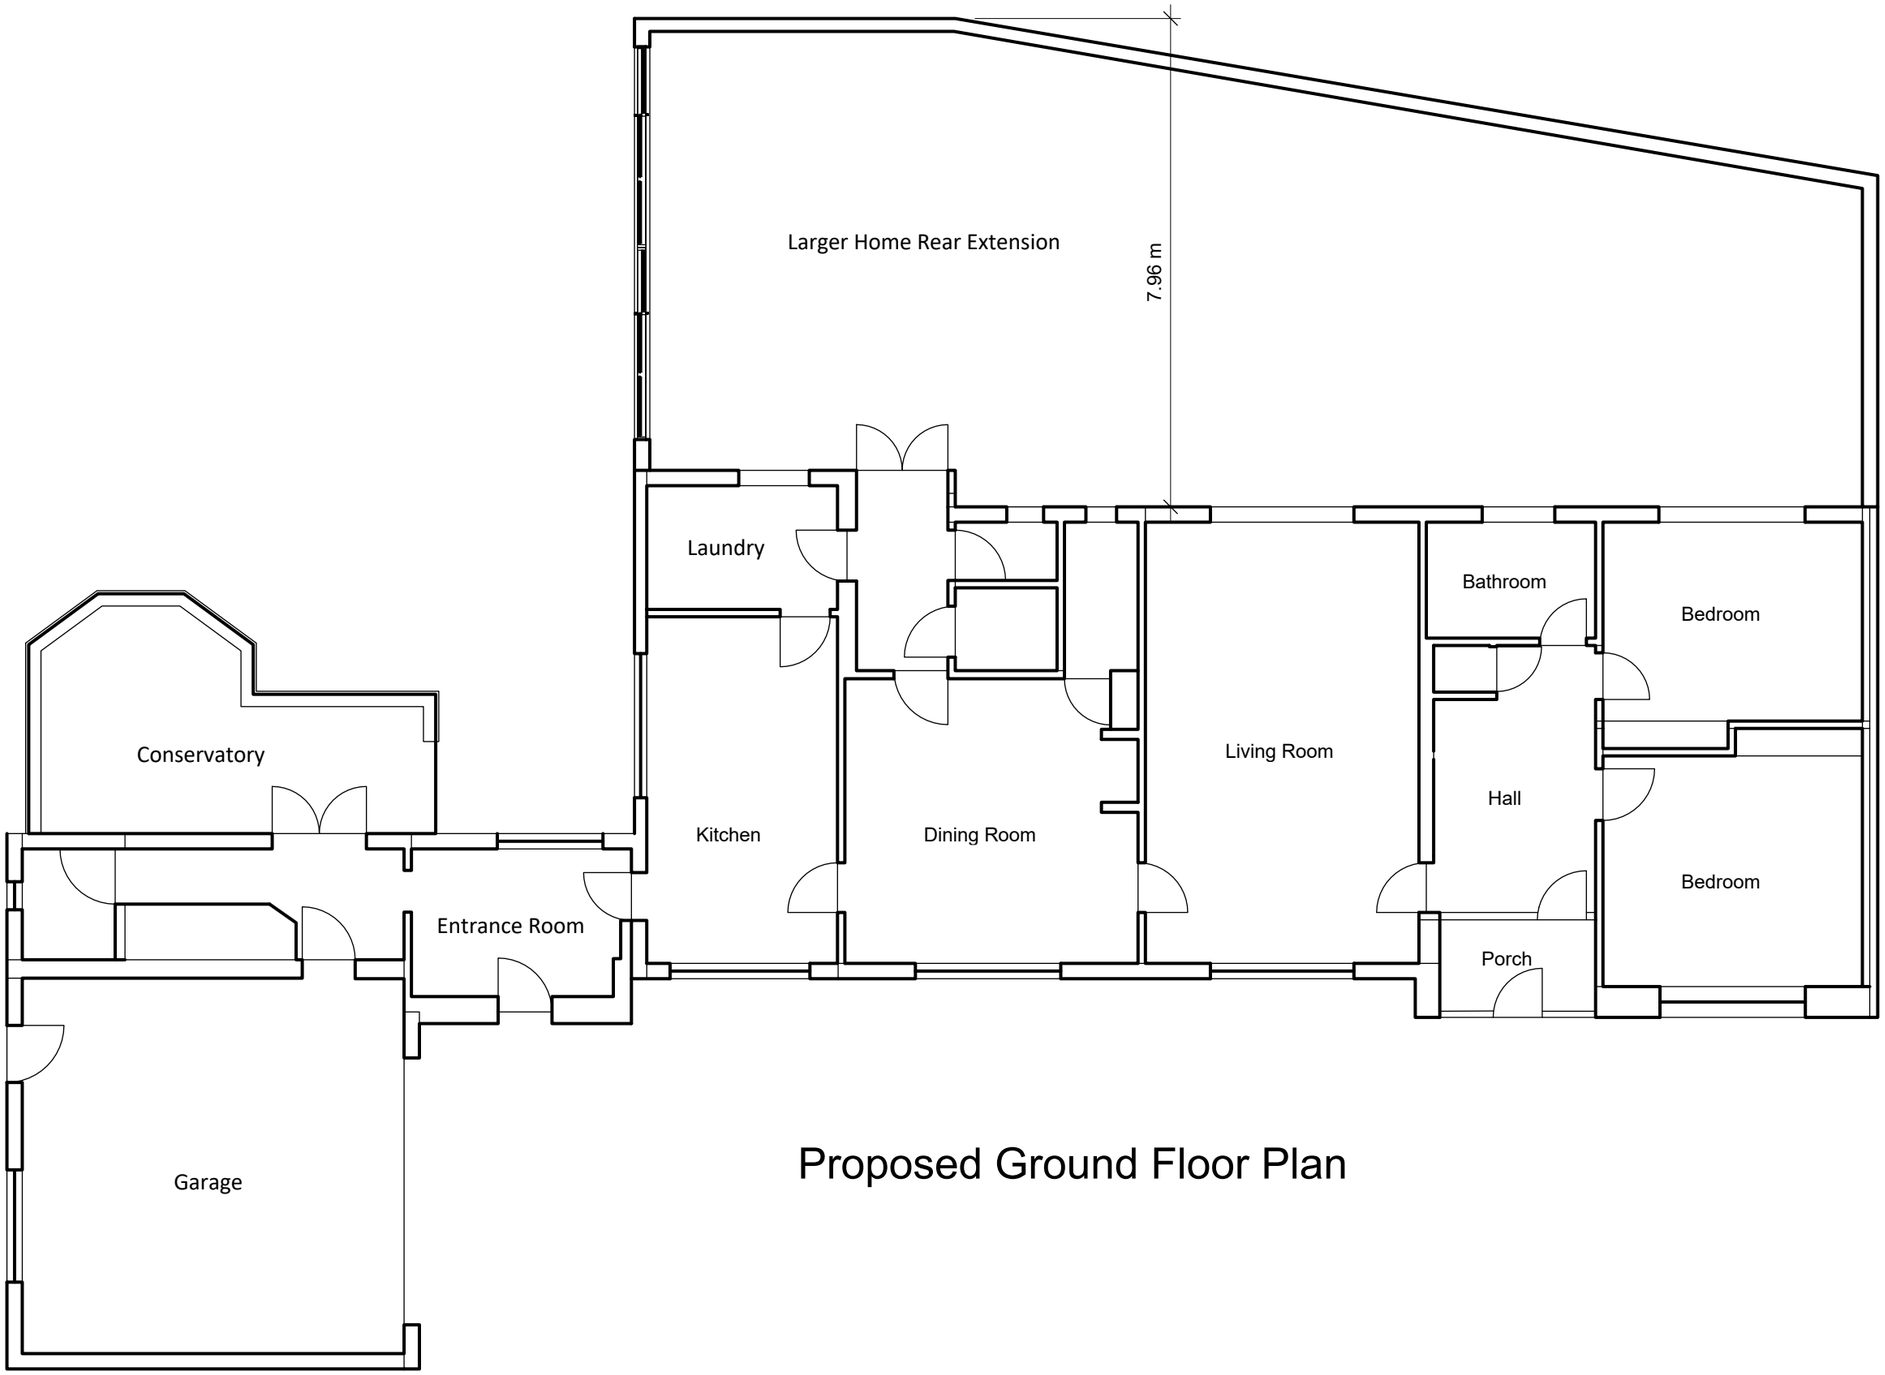

Proposed Ground Floor Plan

Scott Planning Services.co.uk

Lask Edge Farm
Lask Edge
Leek
ST13 8QS
07473 158268
scottplanningservices.co.uk
chris@scottplanningservices.co.uk

PROJECT
Lask Edge Farm – Prior Approval: Larger Home Extension

DESCRIPTION
Proposed dwelling ground floor

DRAWN BY
Chris Scott

SCALE
1:100

B1

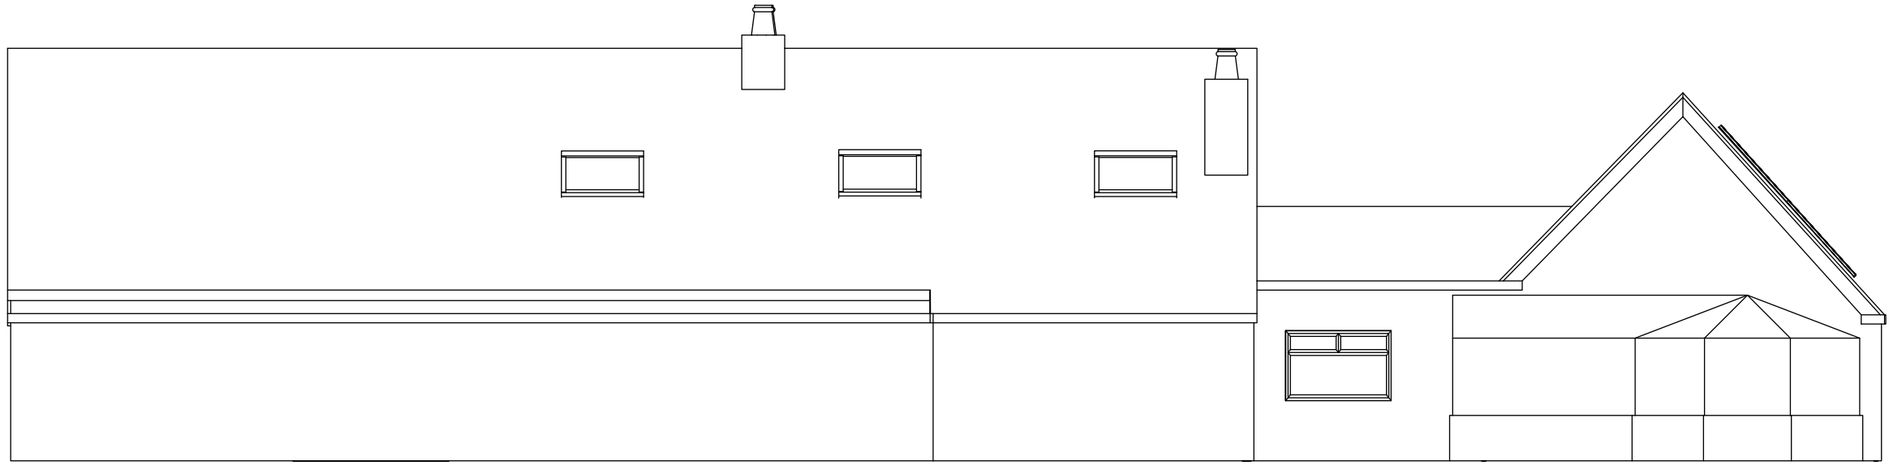

Rear Elevation

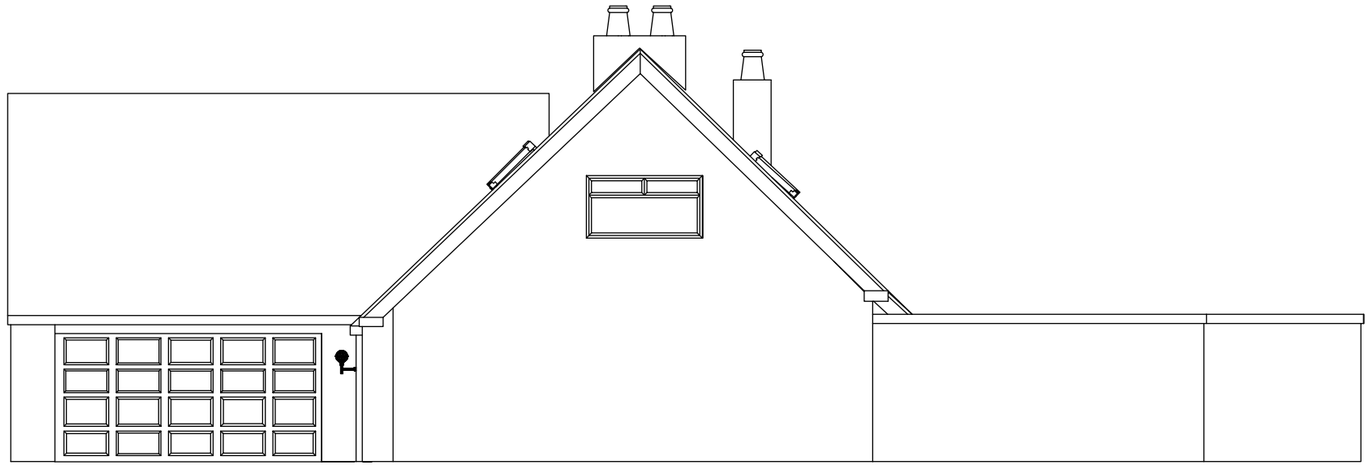

North Elevation



South Elevation

Scott Planning Services.co.uk

Lask Edge Farm
Lask Edge
Leek
ST13 8QS
07473 158268
scottplanningservices.co.uk
chris@scottplanningservices.co.uk

PROJECT
Lask Edge Farm – Prior Approval: Larger Home Extension

DESCRIPTION
Proposed dwelling elevations

DRAWN BY
Chris Scott

SCALE
1:100

B2