© ACORUS Rural Property Services Ltd.

NOTES:
1. If in doubt ask
2. Written dimensions to be used only
3. This drawing is confidential and remains the exclusive property of ACORUS.
4. Do not copy unless authorised.

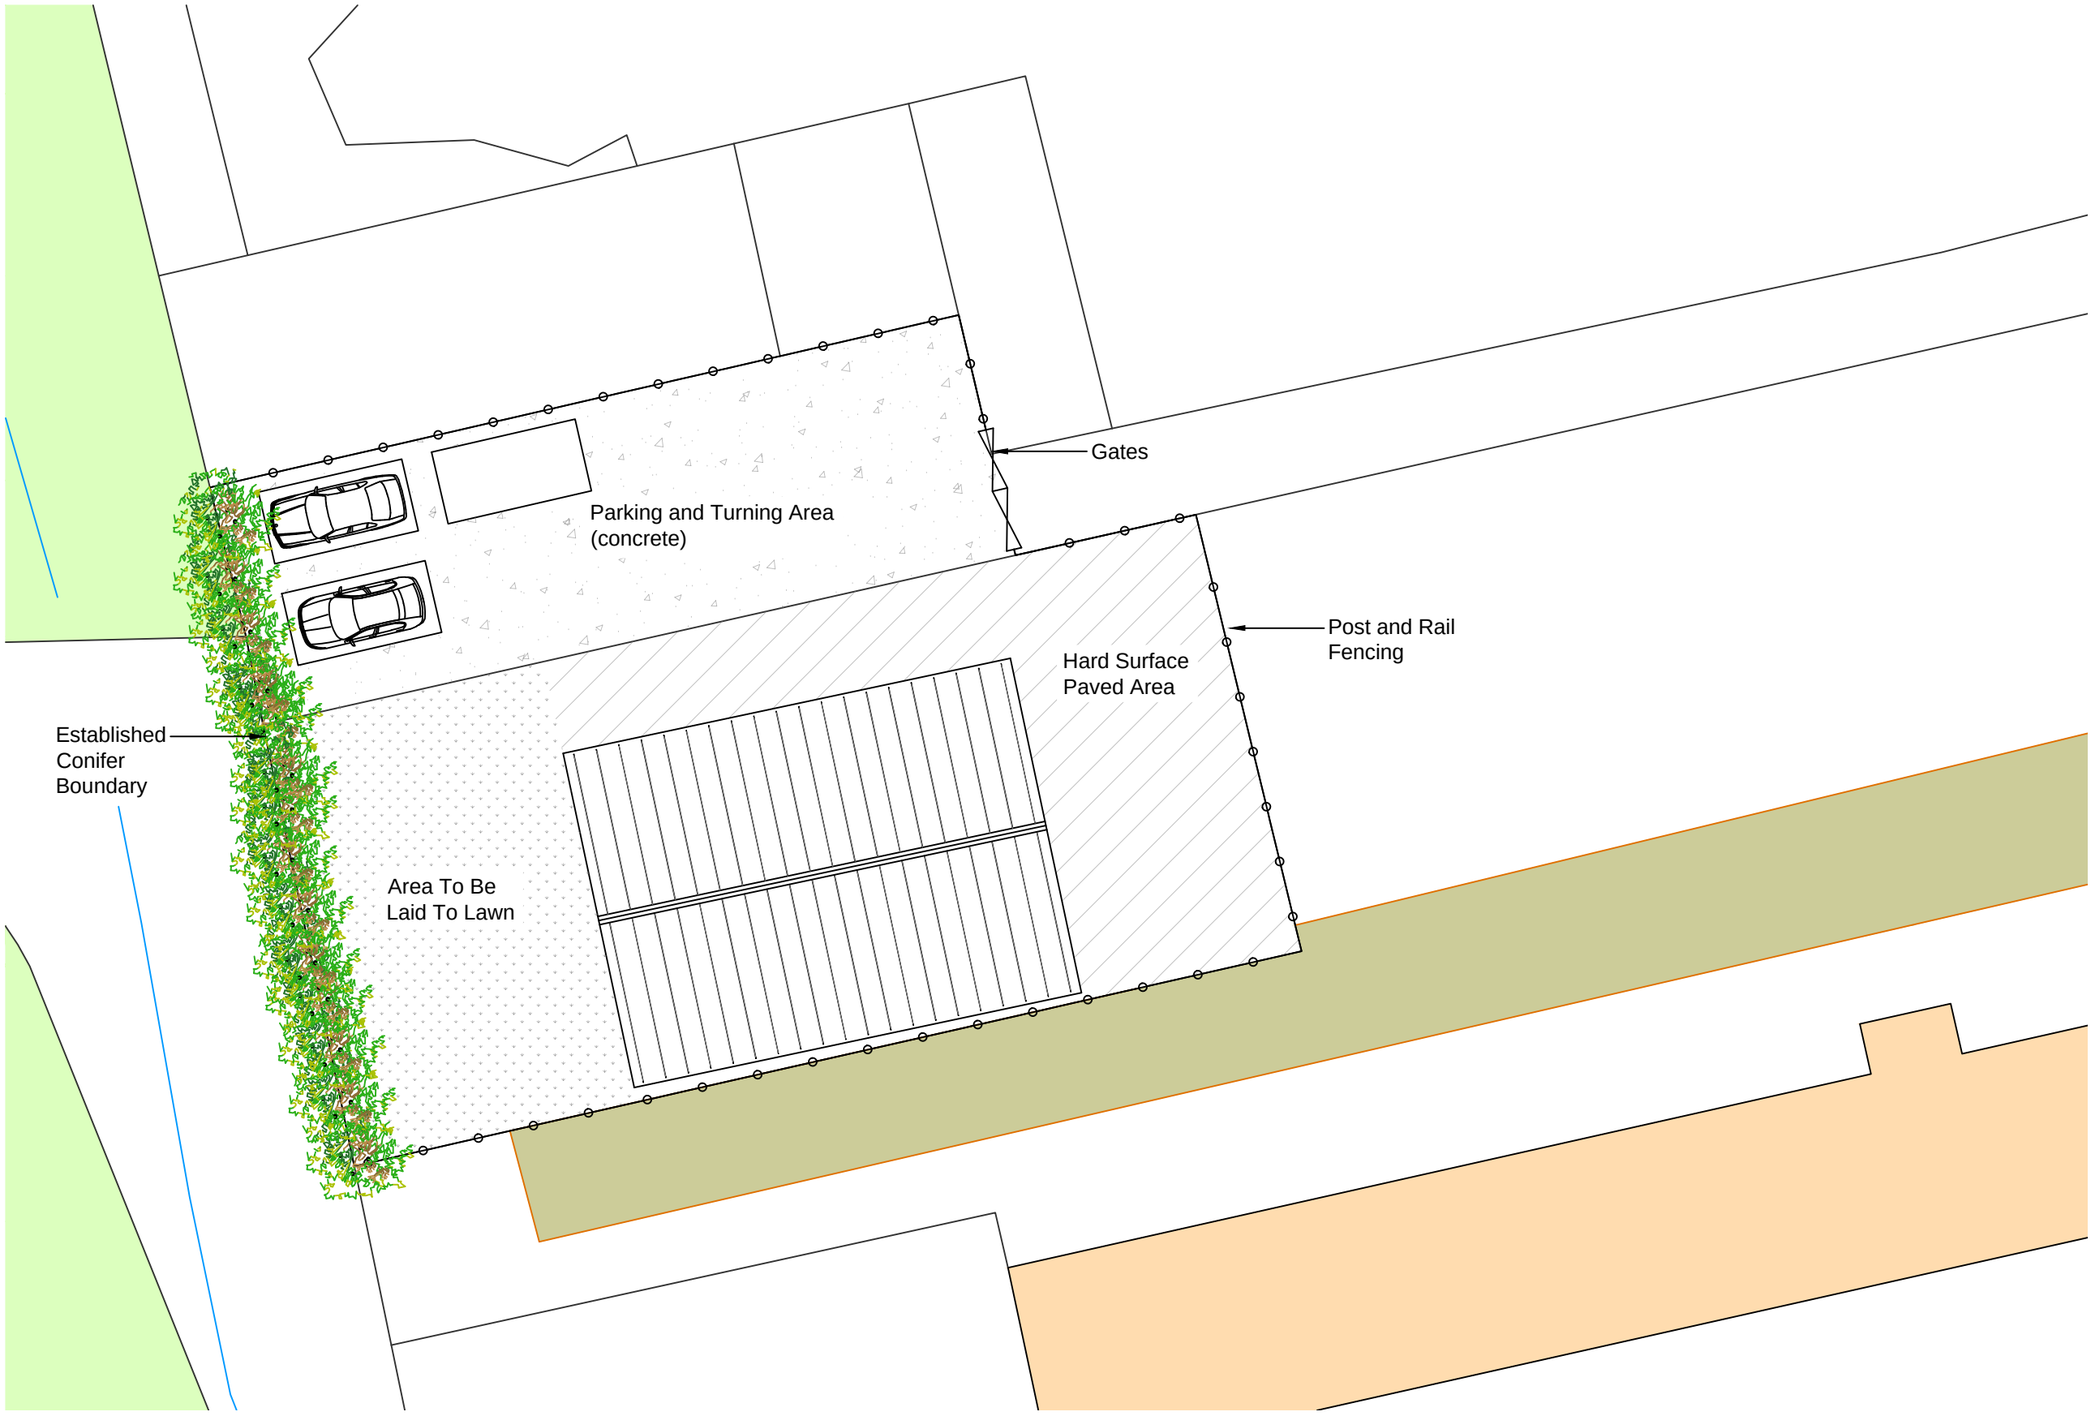

PROPOSED SITE PLAN
Scale 1:200

1:200

0 5 m 10 m 20 m 30 m 40 m

PLANNING ISSUE

Rev	Date	Description	Dwn	Chk
Rev.	Date.	Amendment.	Drawn	Checked

PROJECT
Mr C Tart
Widowfields Farm, Ford Hayes Lane, Holme,
Near Longton, Stoke-On-Trent ST3 5BJ

TITLE
New Dwelling
Proposed Site Plan

SCALE	DATE	DRAWN BY	CHECKED BY
AS SHOWN @ A3	May 2020	DL	AA

JOB NO.	DRAWING NO.	REVISION
AA/WOLVES/TART	200-03	

acorus rural property services

www.acorus.co.uk

© ACORUS Rural Property Services Ltd.