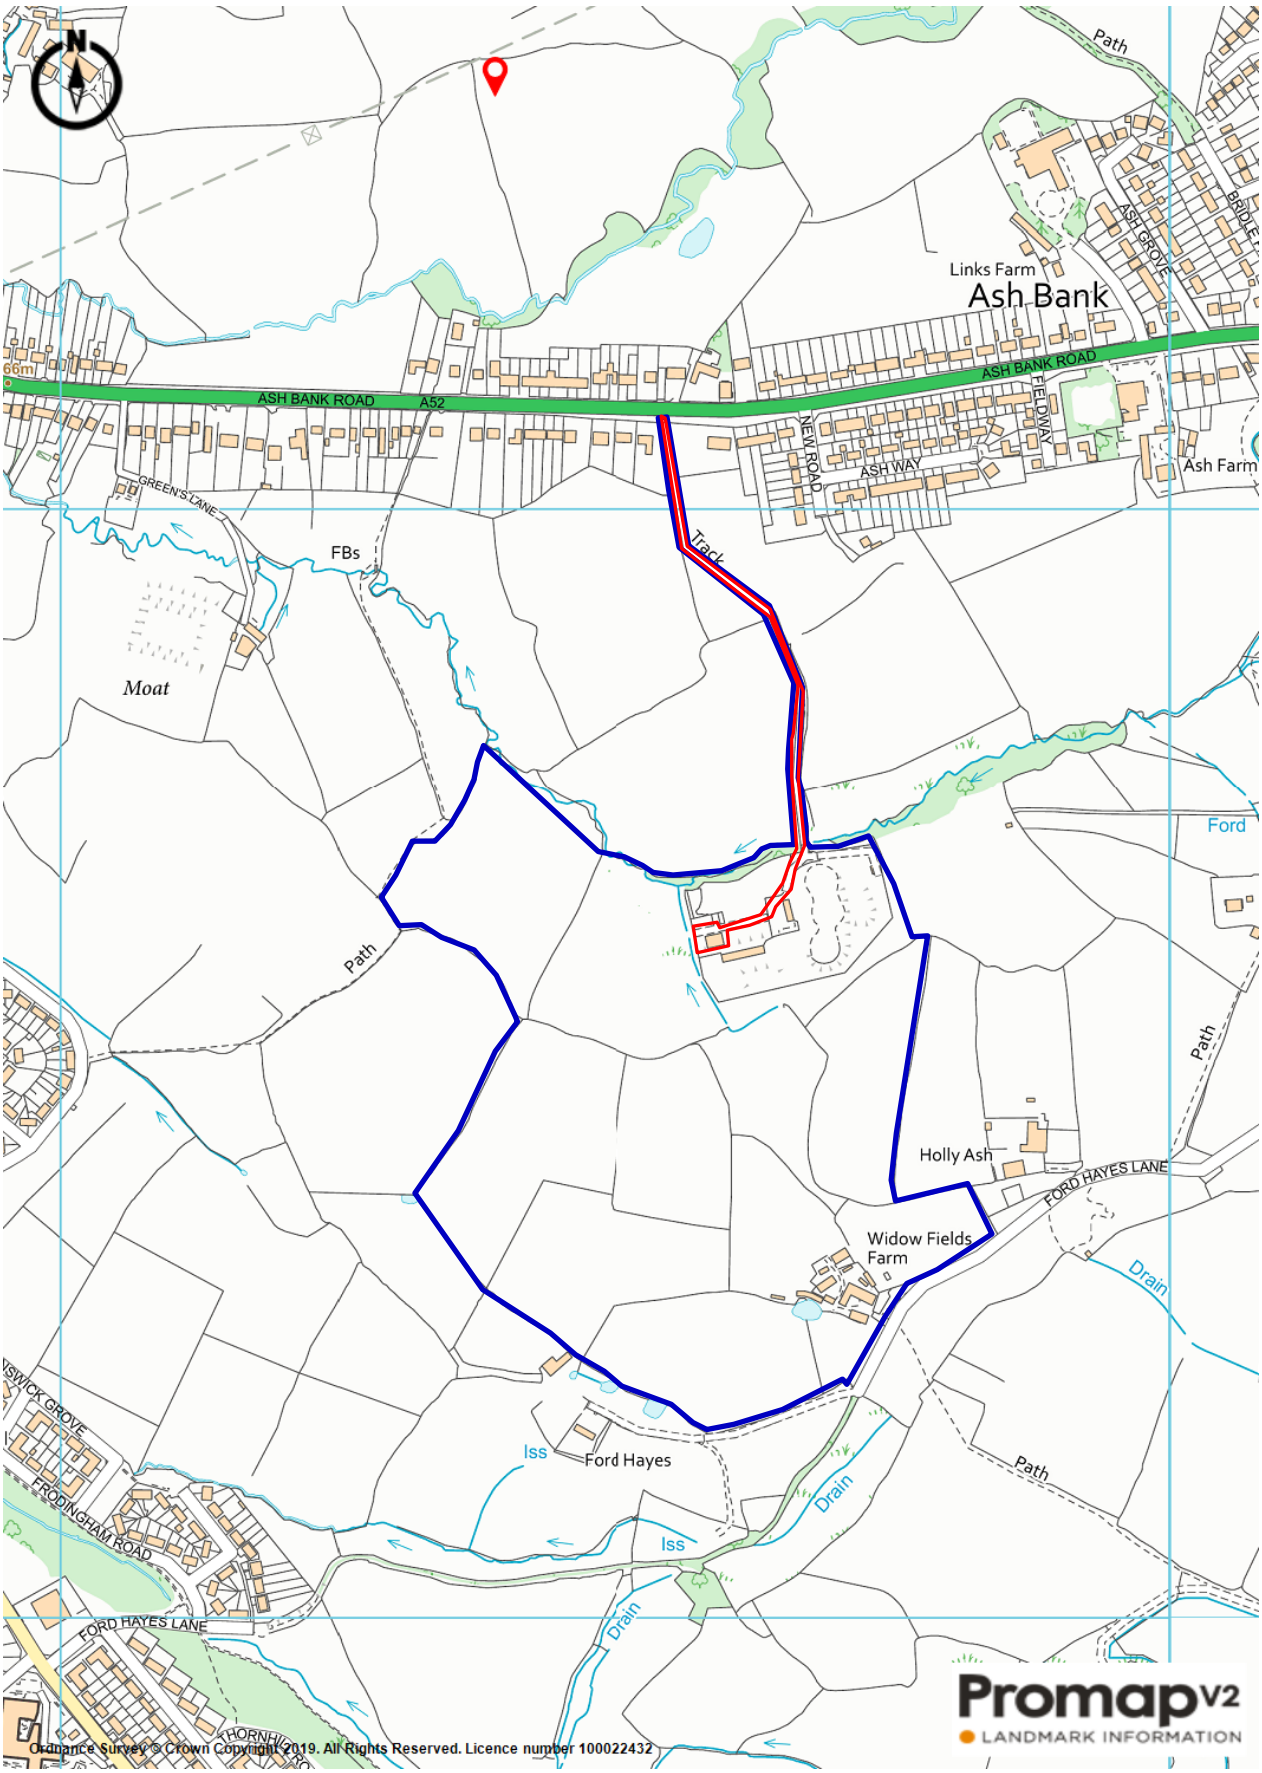


OS Licence Number: 100039456

RICS
acorus
rural property services

Chartered Surveyors and Planning Consultants
Oak House, Kingswood Business Park, Holyhead Road,
Abrighton, Wolverhampton, WV7 3AU.
Tel: 01902 625024

JOB TITLE

Widowfields Farm
Nr Longton
Stoke on Trent
ST3 5BJ

CLIENT

Mr C Tart

DRAWING TITLE

Landownership Plan

Scale: NTS

FILE REF	DRAWING No.	REV
N&M/1034/TART/	2019/RH/1	