

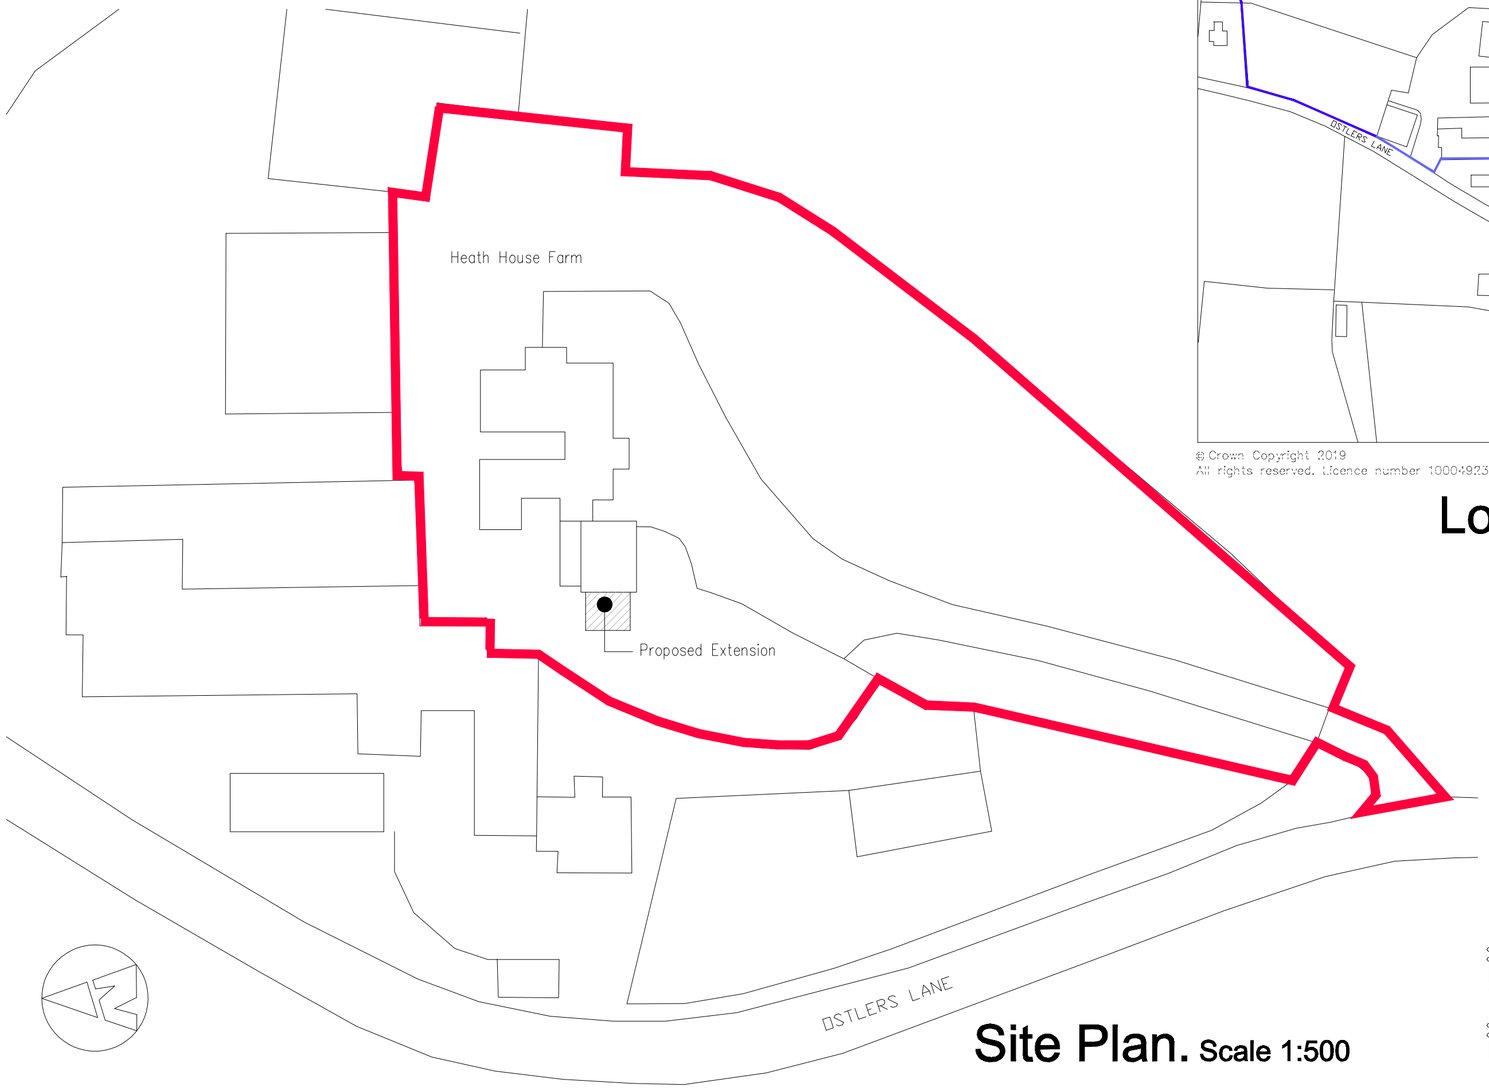


Site Plan. Scale 1:500

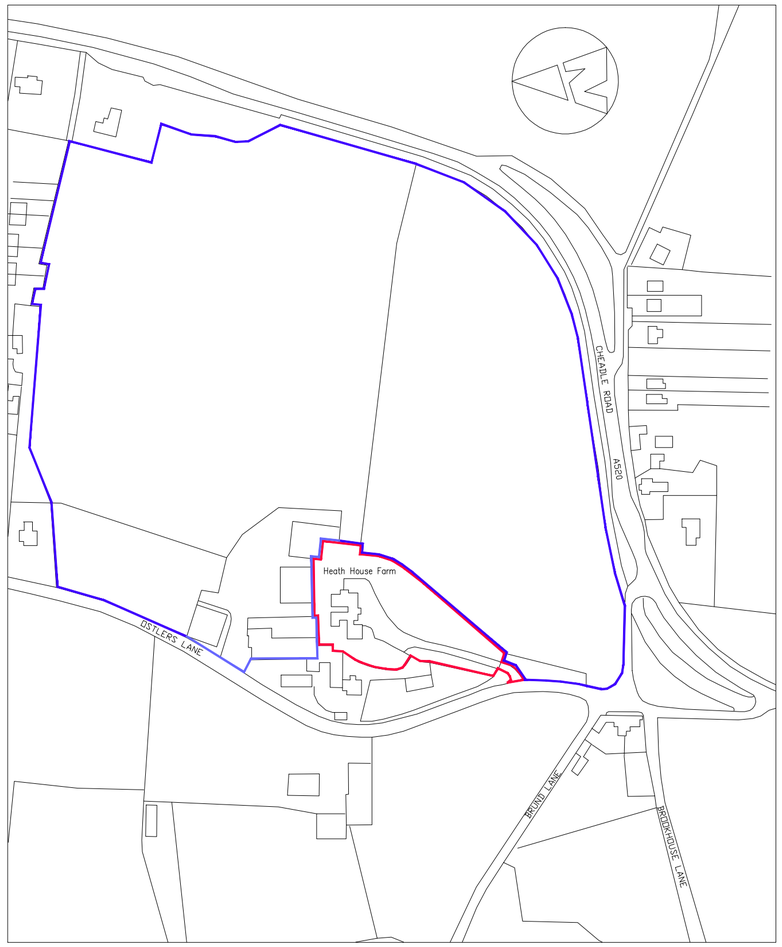

© Crown Copyright 2019
All rights reserved. Licence number 100049235

Location Plan. Scale 1:2500

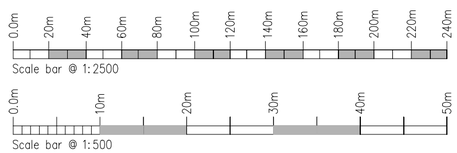

Rev.	Drawn	Comments.	Date

MAC
ARCHITECTURAL DESIGN LTD
Moorland House, 123 Moorland Road, Burslem, ST6 1JD.
T:01782 503302 E:admin@mac-arch.co.uk

Client:
Mr A Carr.

Project:
**Proposed Extension to form Dining Room at The Coach House
Ostlers Lane.
Cheddleton Stoke on Trent,
Staffordshire. ST13 7DQ.**

Title:
Site & Location Plans.

Status:
Scheme Proposal.

Paper A1: Drawn: AC Bailey. Date: Jan. 2020 Ref: 1626-03