



South Elevation Scale 1:50

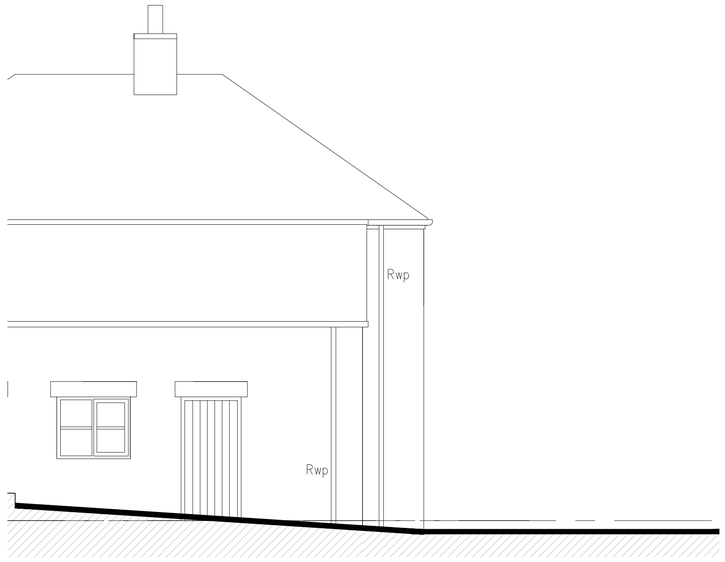


West Elevation Scale 1:50




North Elevation Scale 1:50

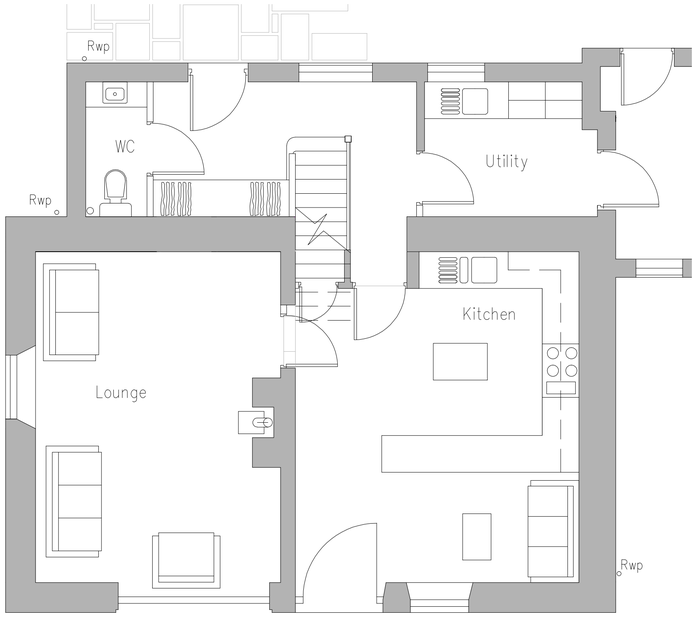

Floor Plan Scale 1:50

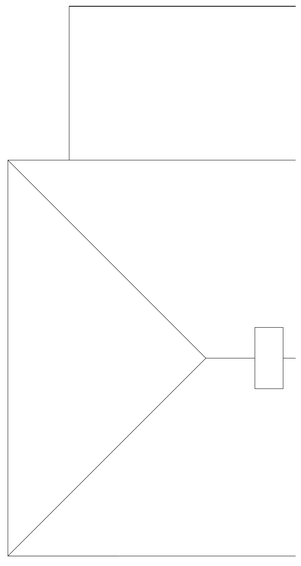

Roof Plan Scale 1:50

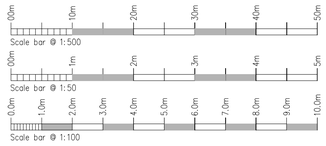

Rev.	Drawn	Comments.	Date
A	ACB	Increase width of door/window to South Elevation.	10-12-19

MAC
ARCHITECTURAL DESIGN LTD
Moorland House, 123 Moorland Road, Burslem, ST6 1JD.
T:01782 503302 E:admin@mac-arch.co.uk

Client:
Mr A Carr.

Project:
Proposed Extension to form Dining Room at The Coach House
Ostlers Lane.
Cheddleton Stoke on Trent,
Staffordshire. ST13 7DQ.

Title:
Survey as Existing.

Status:
Planning.

Paper A1: Drawn: AC Bailey. Date: Jan. 2020 Ref: 1626-06