Plum Tree Cottage Site Plan

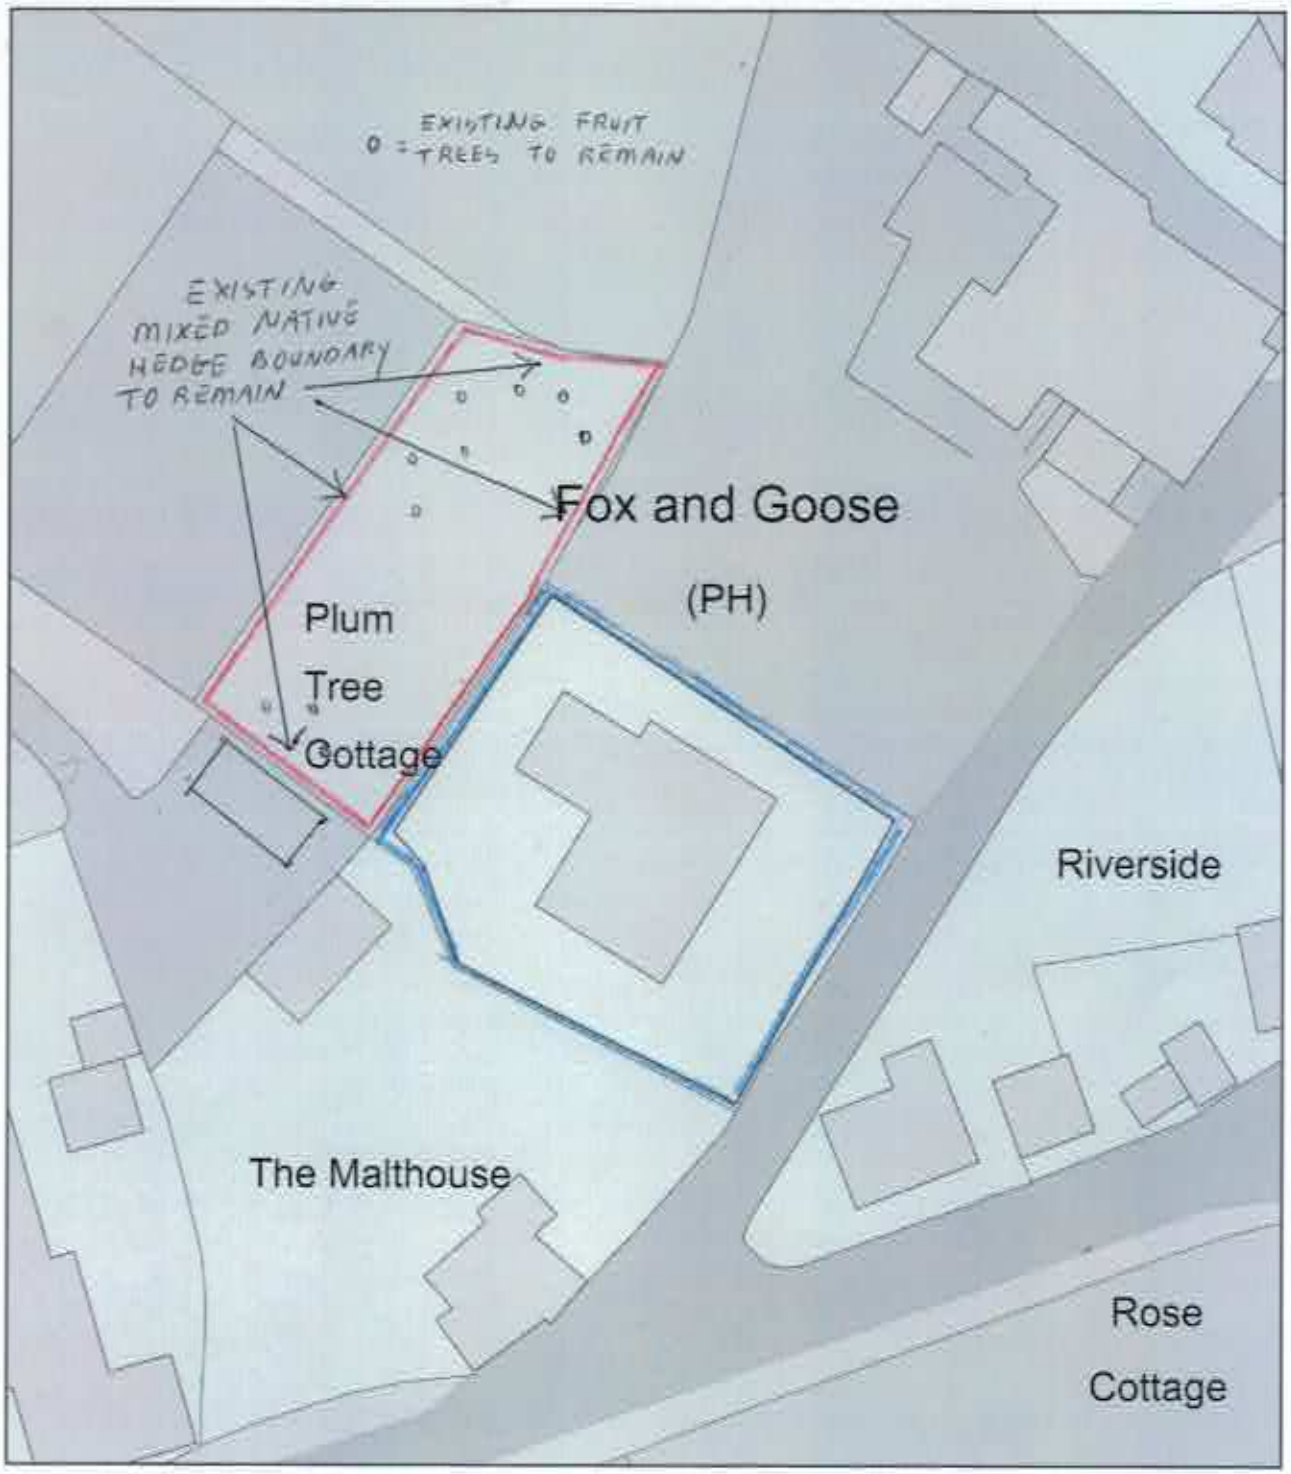

0 20
Metres

N

ReQuestaPlan

Plan Produced for: Robin Prior

Date Produced: 21 May 2020

Plan Reference Number: TQRQM20142155216277

Scale: 1:500 @ A4

© Crown copyright and database rights 2019 OS 100042766