



Existing Side Elevation - Facing Tower Hill Road

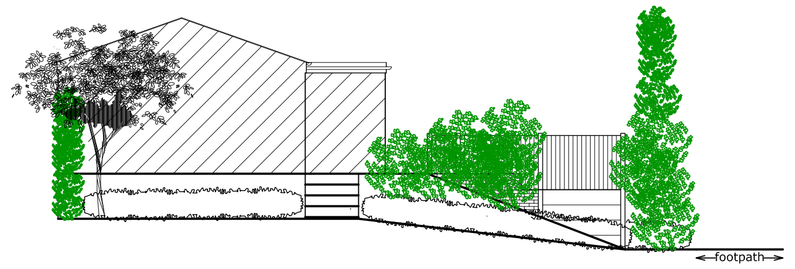


Existing Front Elevation - Facing Stile Close




Location Plan - 1:1250

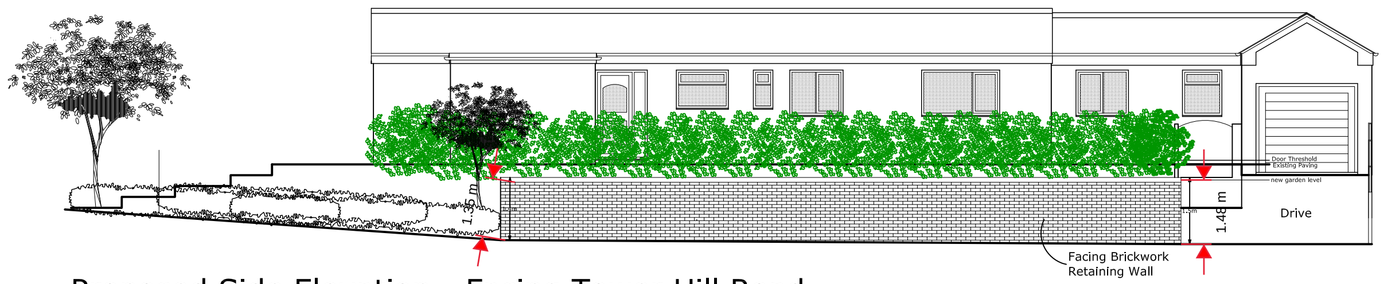

Proposed Side Elevation - Facing Tower Hill Road

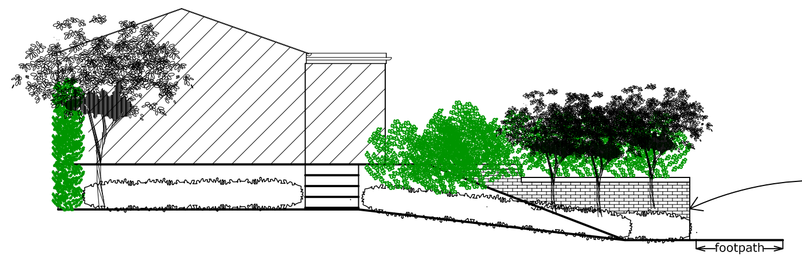


Proposed Front Elevation - Facing Stile Close

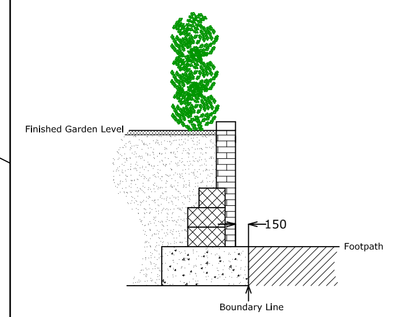

Retaining Wall Details - 1:50 Scale



Existing Site Plan 1:200

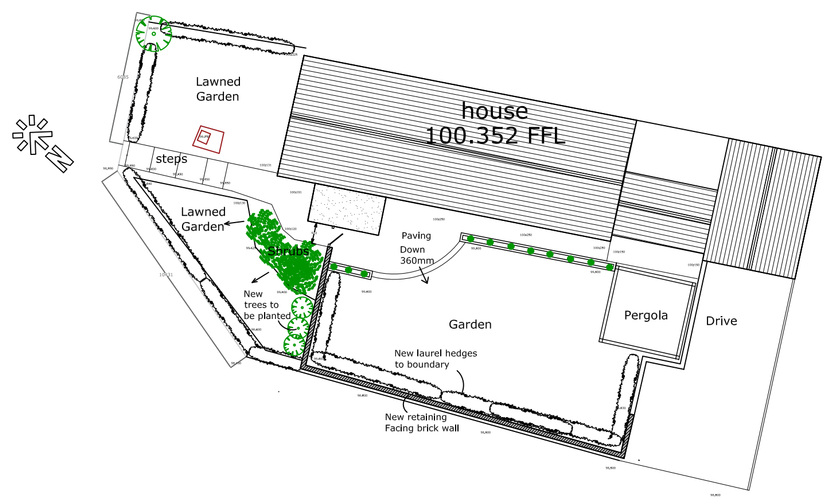

Proposed Site Plan 1:200

Title: Proposed Boundary Alterations 2 Stile Close, Brown Lees, ST8 6NL		
Client: Mr & Mrs Hughes		
Scale: 1:50, 1:100, 1:200, 1:1250 @A1		Drawing number: 0222-01
Date: 24/02/20	Drawn by: LJH	Revision:

L J Hughes