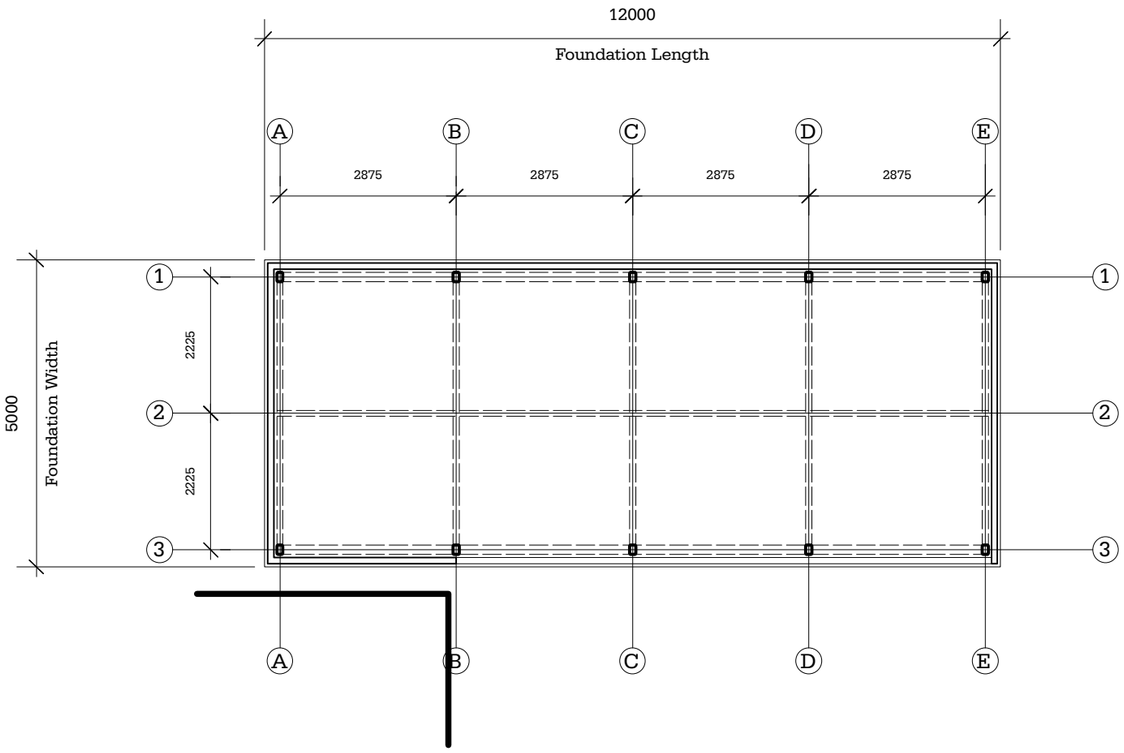

1 Proposed Plan
Scale: 1:100

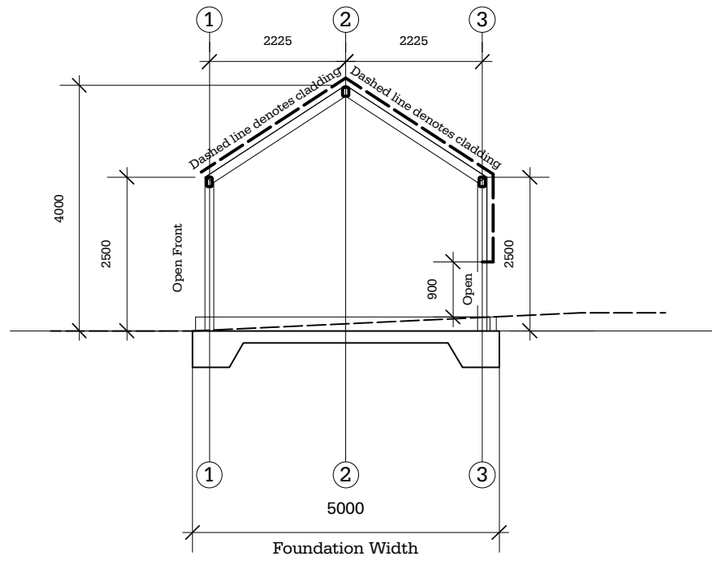

2 Proposed Section
Scale: 1:100

STORAGE BUILDING REQUIREMENTS

Leasowes Farm
Town End Lane
Swinscoe
Staffs
DE6 2HS

Studio Webb
ARCHITECTS LIMITED

Unit 1.23, Grand Union Studios
332 Ladbroke Grove, London, W10 5AD

T : +44 (0)20 3176 0708

E : info@studio-webb.co.uk
W : www.studio-webb.co.uk

FOR **L Phillips**

2m 4m 6m 8m 10m 15m 20m SCALE / PAPER SIZE **1:100 @ A3**

This drawing is the property of Studio Webb Architects Ltd. Copyright is reserved & this drawing is issued on the condition that it is not copied, reproduced, retained or disclosed to any unauthorised person, either wholly or in part, without our consent.Check all dimensions on site. If in any doubt, contact the author.

REV	DATE	REVISION NOTES
-	-	-
-	-	-
-	-	-
-	-	-
-	-	-
-	-	-

PROJECT NAME
Leasows Farm, Swinscoe

DRAWING TITLE	PROJECT NO.	DRAWING NO.
Storage Building Details	**20001**	**PD.00**
STATUS	DATE	REVISION
INFORMATION	**04.2020**	**-**