
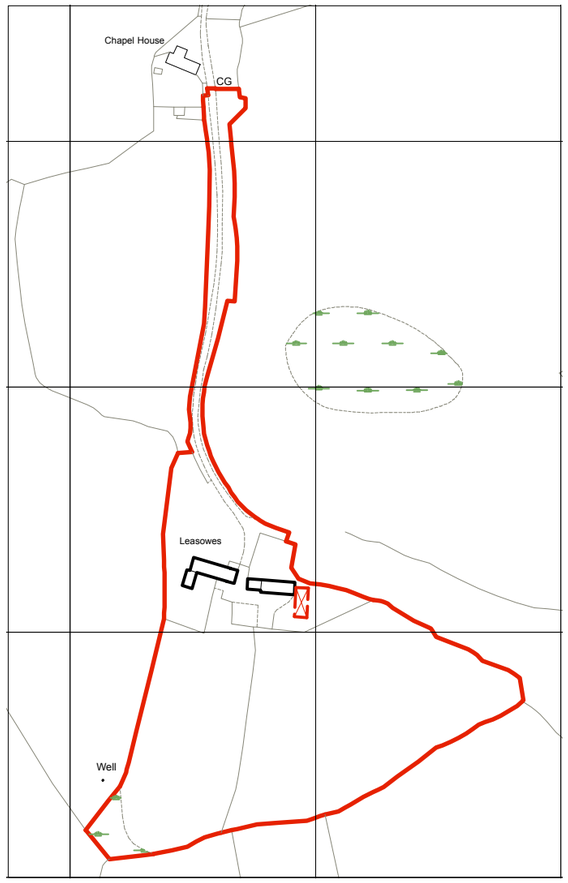


1 Block Plan
Scale: 1:2500

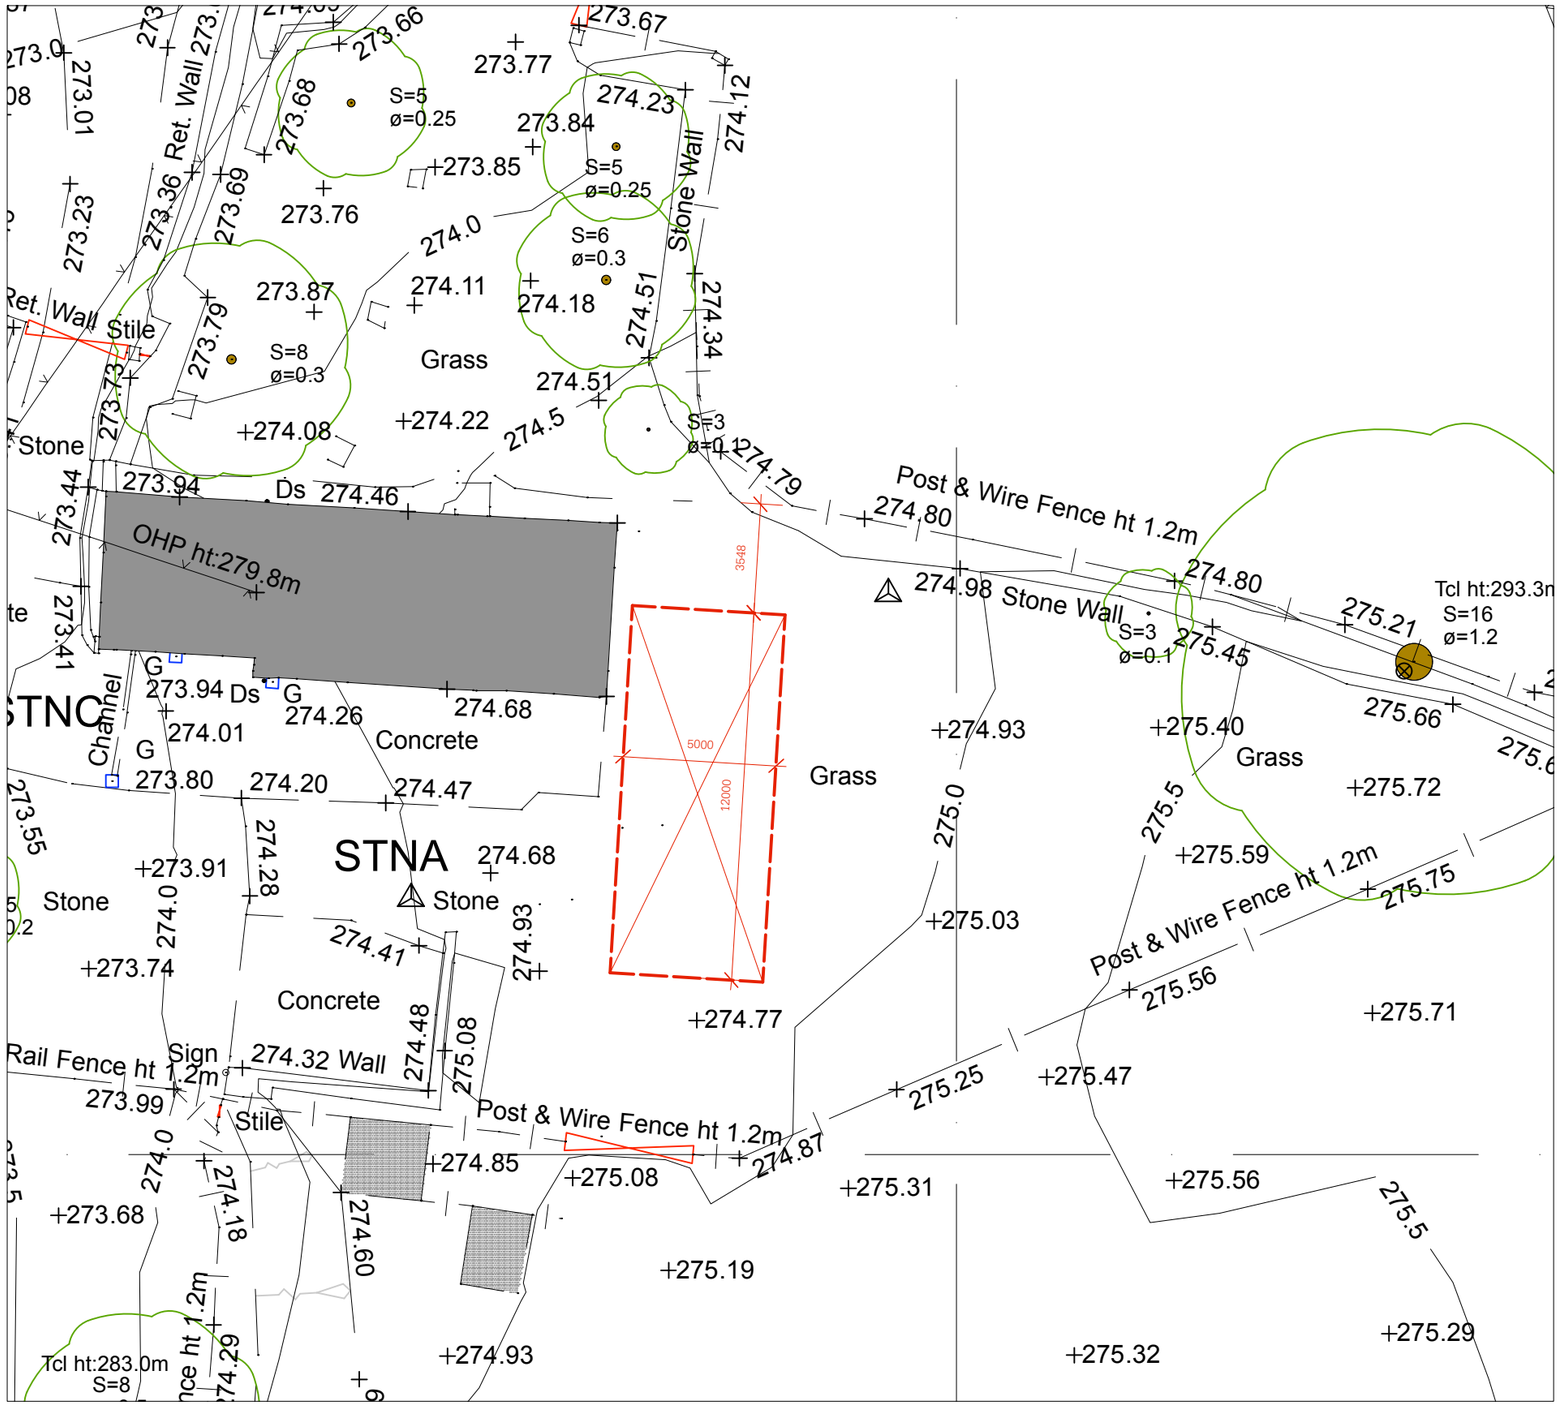

2 Building Location
Scale: 1:200

Studio Webb
ARCHITECTS LIMITED

Unit 1.23, Grand Union Studios
332 Ladbroke Grove, London, W10 5AD

T : +44 (0)20 3176 0708

E : info@studio-webb.co.uk
W : www.studio-webb.co.uk

FOR **L Phillips**

2m 4m 6m 8m 10m 15m 20m

SCALE / PAPER SIZE **1:200 @ A3**

This drawing is the property of Studio Webb Architects Ltd. Copyright is reserved & this drawing is issued on the condition that it is not copied, reproduced, retained or disclosed to any unauthorised person, either wholly or in part, without our consent.Check all dimensions on site. If in any doubt, contact the author.

REV	DATE	REVISION NOTES
-	-	-

PROJECT NAME
Leasows Farm, Swinscoe

DRAWING TITLE	PROJECT NO.	DRAWING NO.
Storage Building Location	**20001**	**PD.01**
STATUS	DATE	REVISION
INFORMATION	**04.2020**	**-**