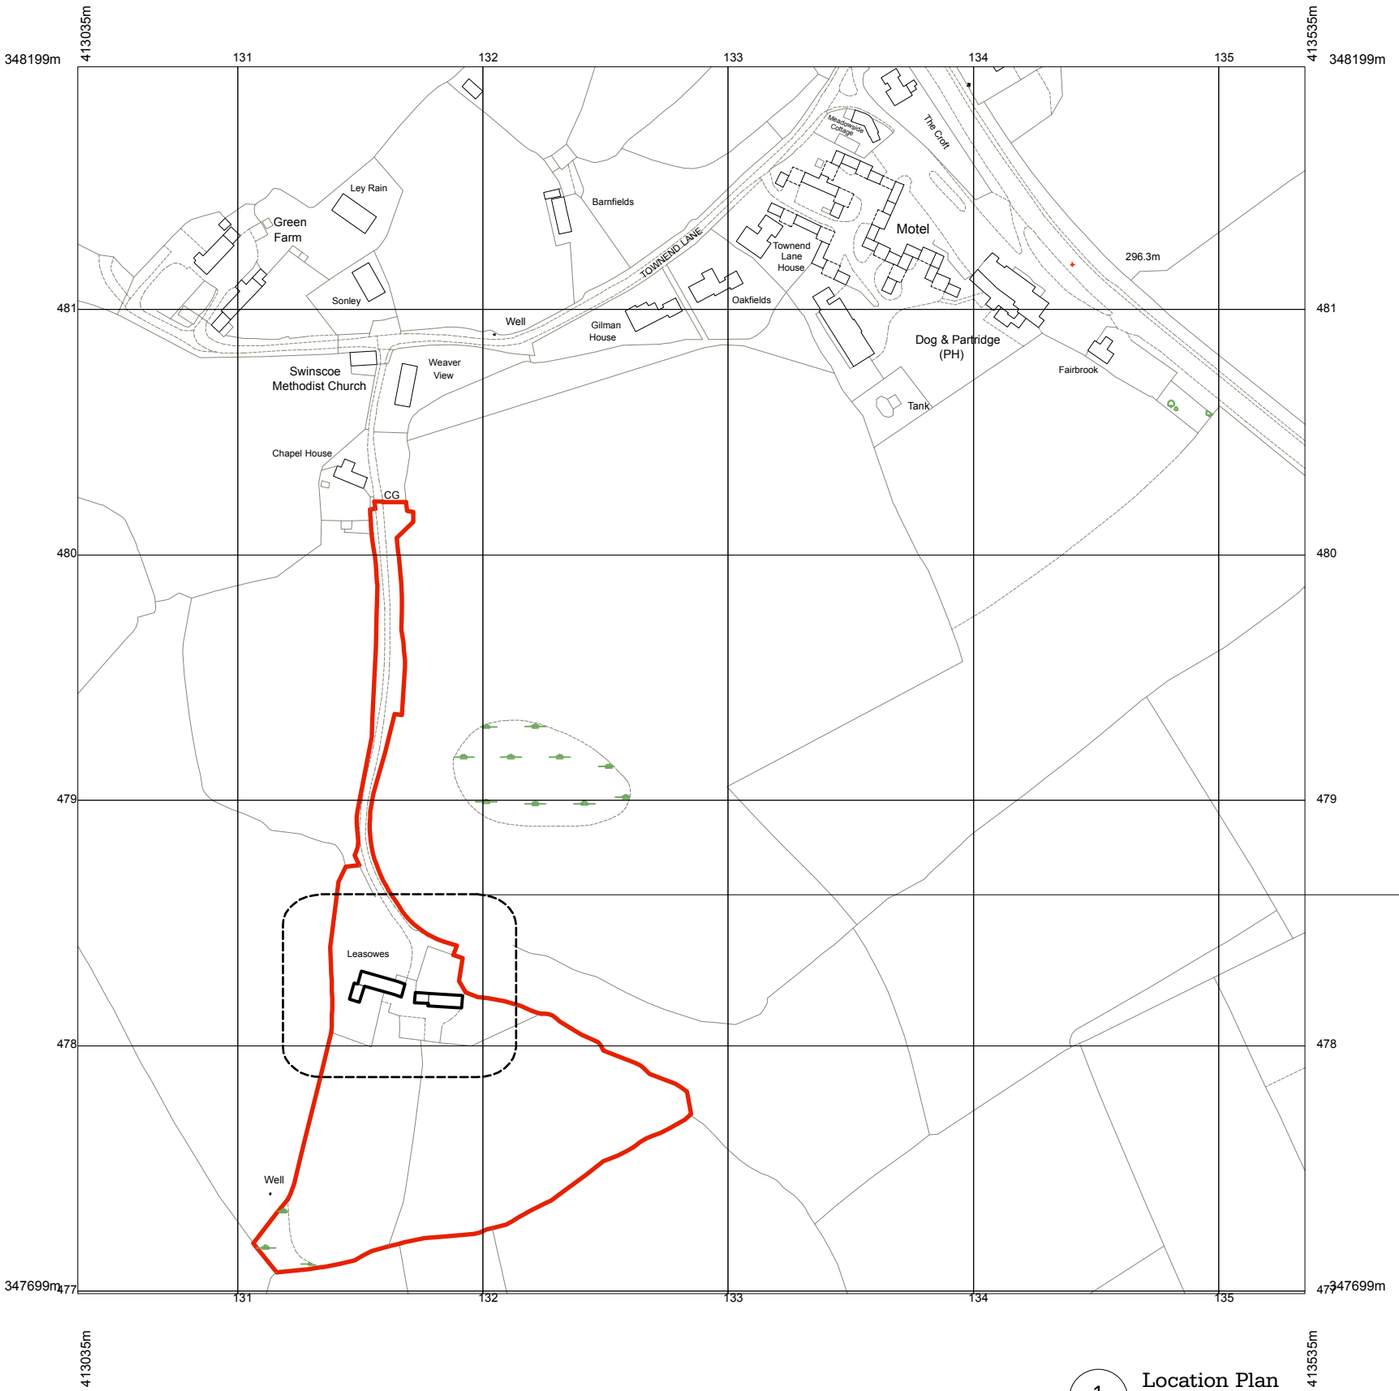

1 Location Plan
Scale: 1:2500



2 Site Plan
Scale: 1:500

Studio Webb
ARCHITECTS LIMITED

Unit 1.23, Grand Union Studios
332 Ladbroke Grove, London, W10 5AD

T : +44 (0)20 3176 0708

E : info@studio-webb.co.uk
W : www.studio-webb.co.uk

FOR **L Phillips**

20m 40m 60m 80m 100m 200m
5m 10m 15m 20m 25m 37.5m 50m

SCALE / PAPER SIZE
1:2500@A3

This drawing is the property of Studio Webb Architects Ltd. Copyright is reserved & this drawing is issued on the condition that it is not copied, reproduced, retained or disclosed to any unauthorised person, either wholly or in part, without our consent.Check all dimensions on site. If in any doubt, contact the author.

REV	DATE	REVISION NOTES
-	-	-
-	-	-
-	-	-
-	-	-
-	-	-
-	-	-

PROJECT NAME
Leasows Farm, Swinscoe

DRAWING TITLE
Site Plan (Location)

PROJECT NO.
20001

DRAWING NO.
S.01

STATUS
INFORMATION

DATE
03.2020

REVISION
-