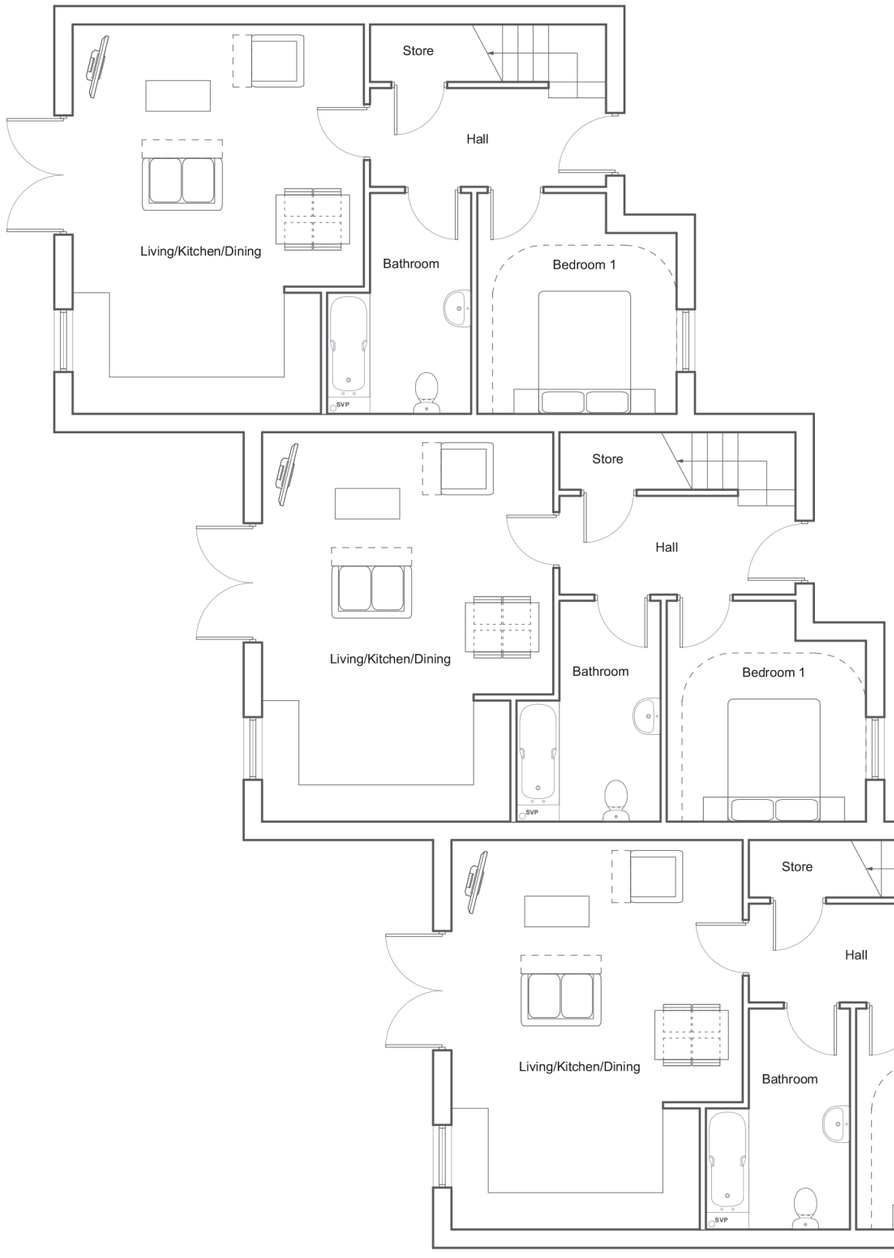

Indicative Ground Floor Plan
Plots 1-3

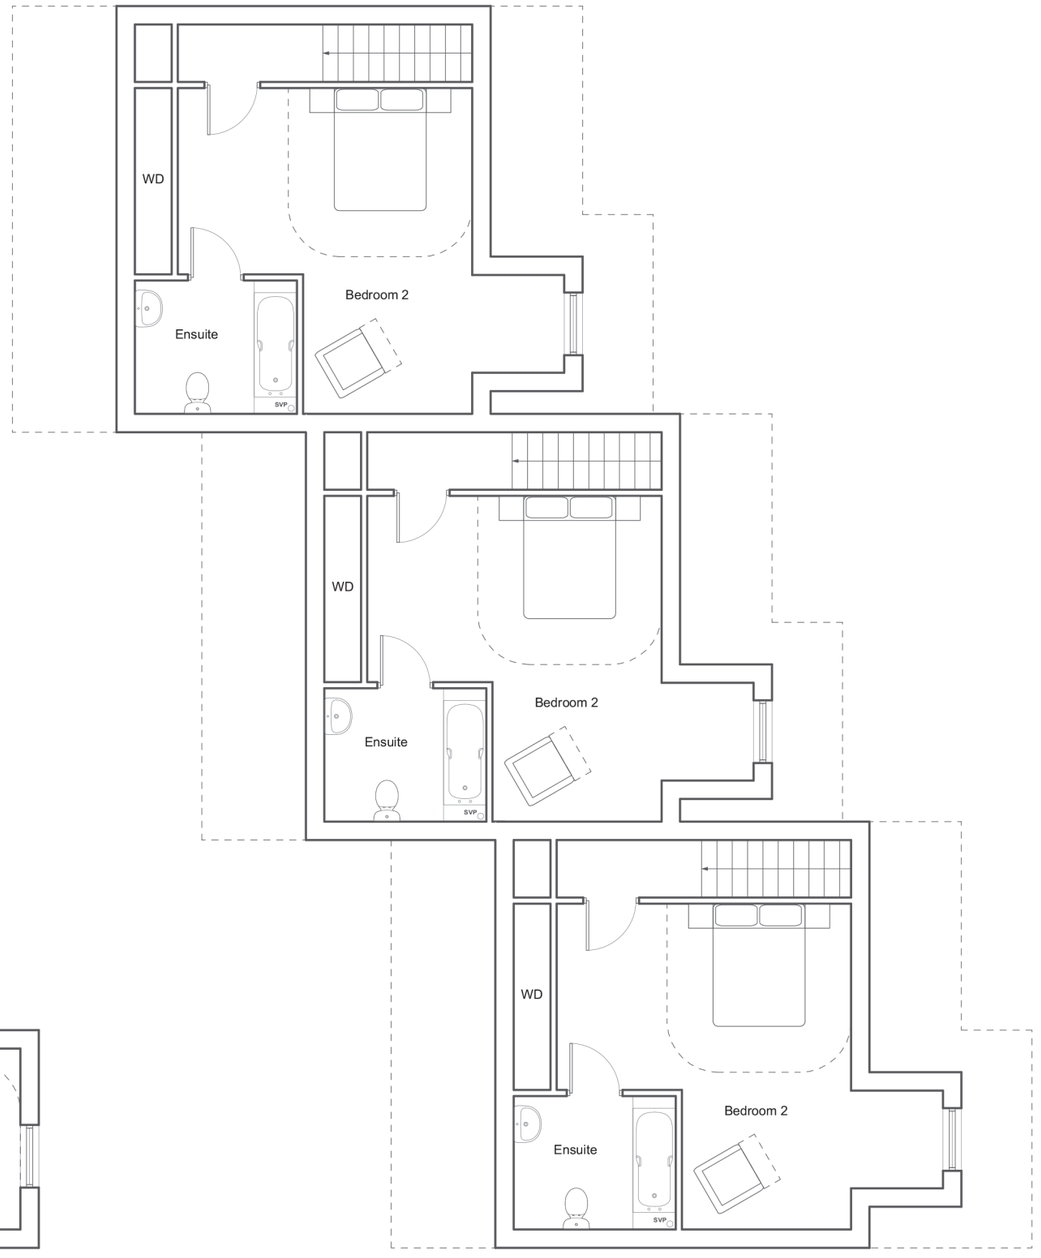

Indicative First Floor Plan
Plots 1-3

0 5

2 10m

DRAWING TITLE

Indicative Proposed Floor Plans
Plots 1-3

PROJECT

Land Off Tunstall Road, Biddulph

SCALE 1:100@A3

DATE July 2019

DRAWING NO. **REV**

104-F-20 **A**