



EXISTING REAR ELEVATION




EXISTING SIDE (REAR) ELEVATION

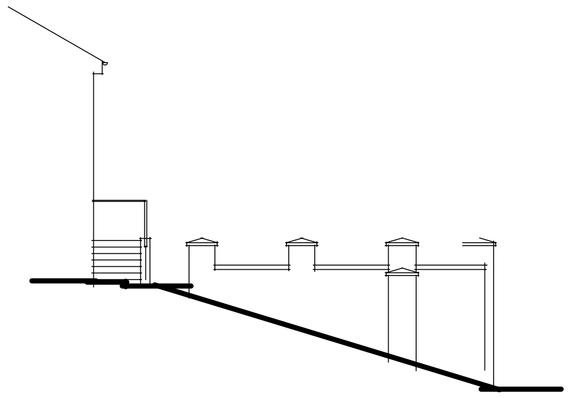


PROPOSED REAR ELEVATION

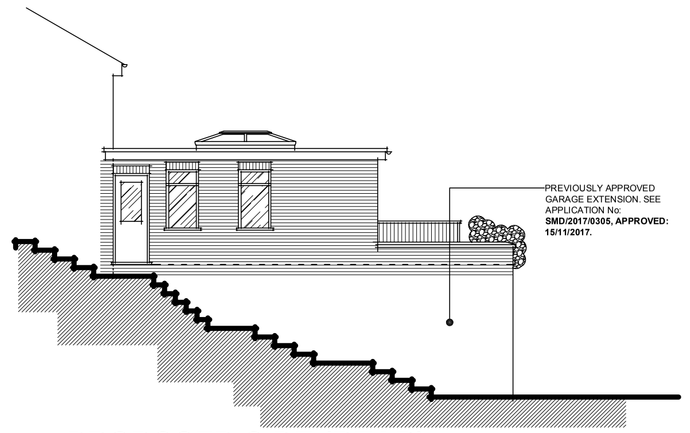


PROPOSED SIDE (REAR) ELEVATION

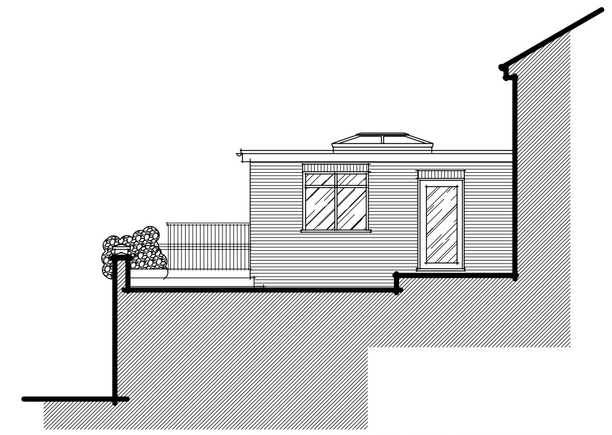


PROPOSED SIDE (REAR) ELEVATION

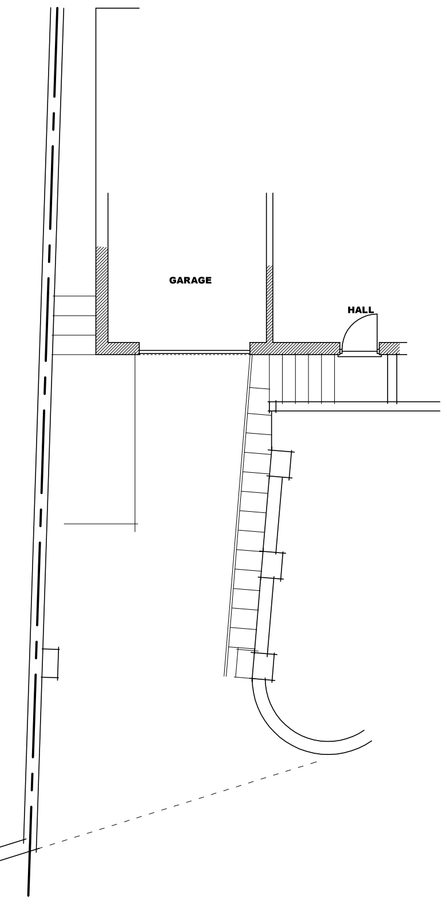

ORIGINAL GROUND FLOOR PLAN

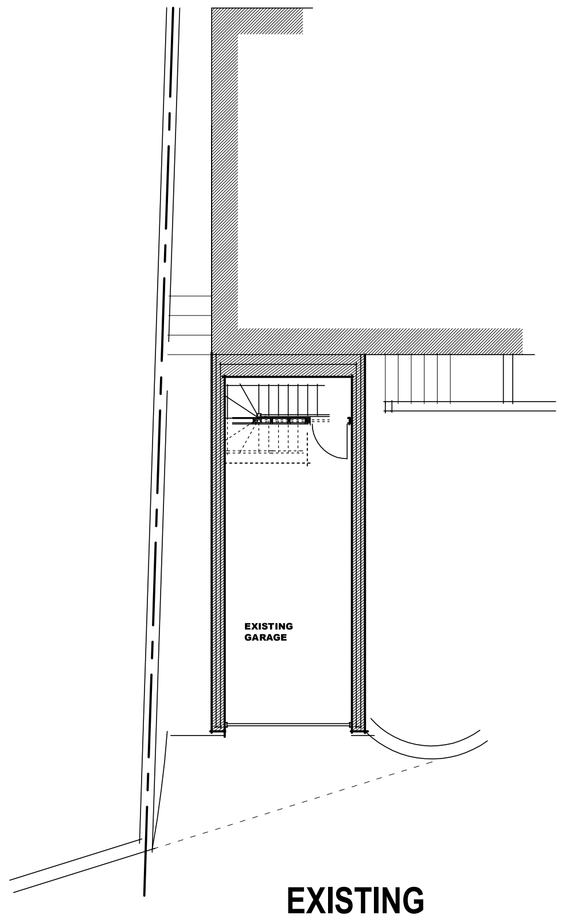


EXISTING BASEMENT/GARAGE LEVEL PLAN

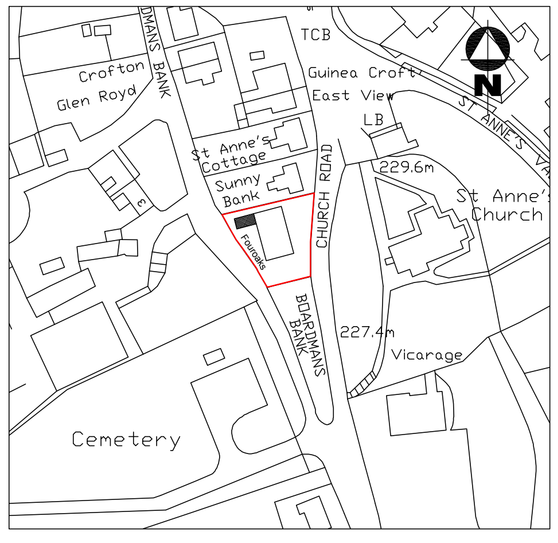


LOCATION PLAN (SCALE 1:1250)

Ordnance Survey © Crown Copyright 2020 All rights reserved.
Licence number: 100059991

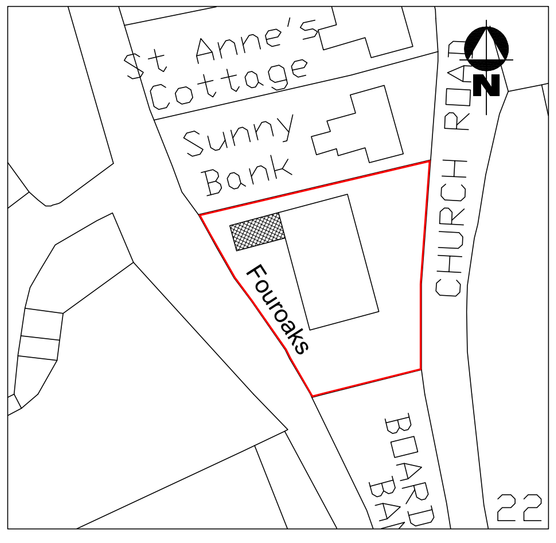

SITE PLAN (SCALE 1:500)

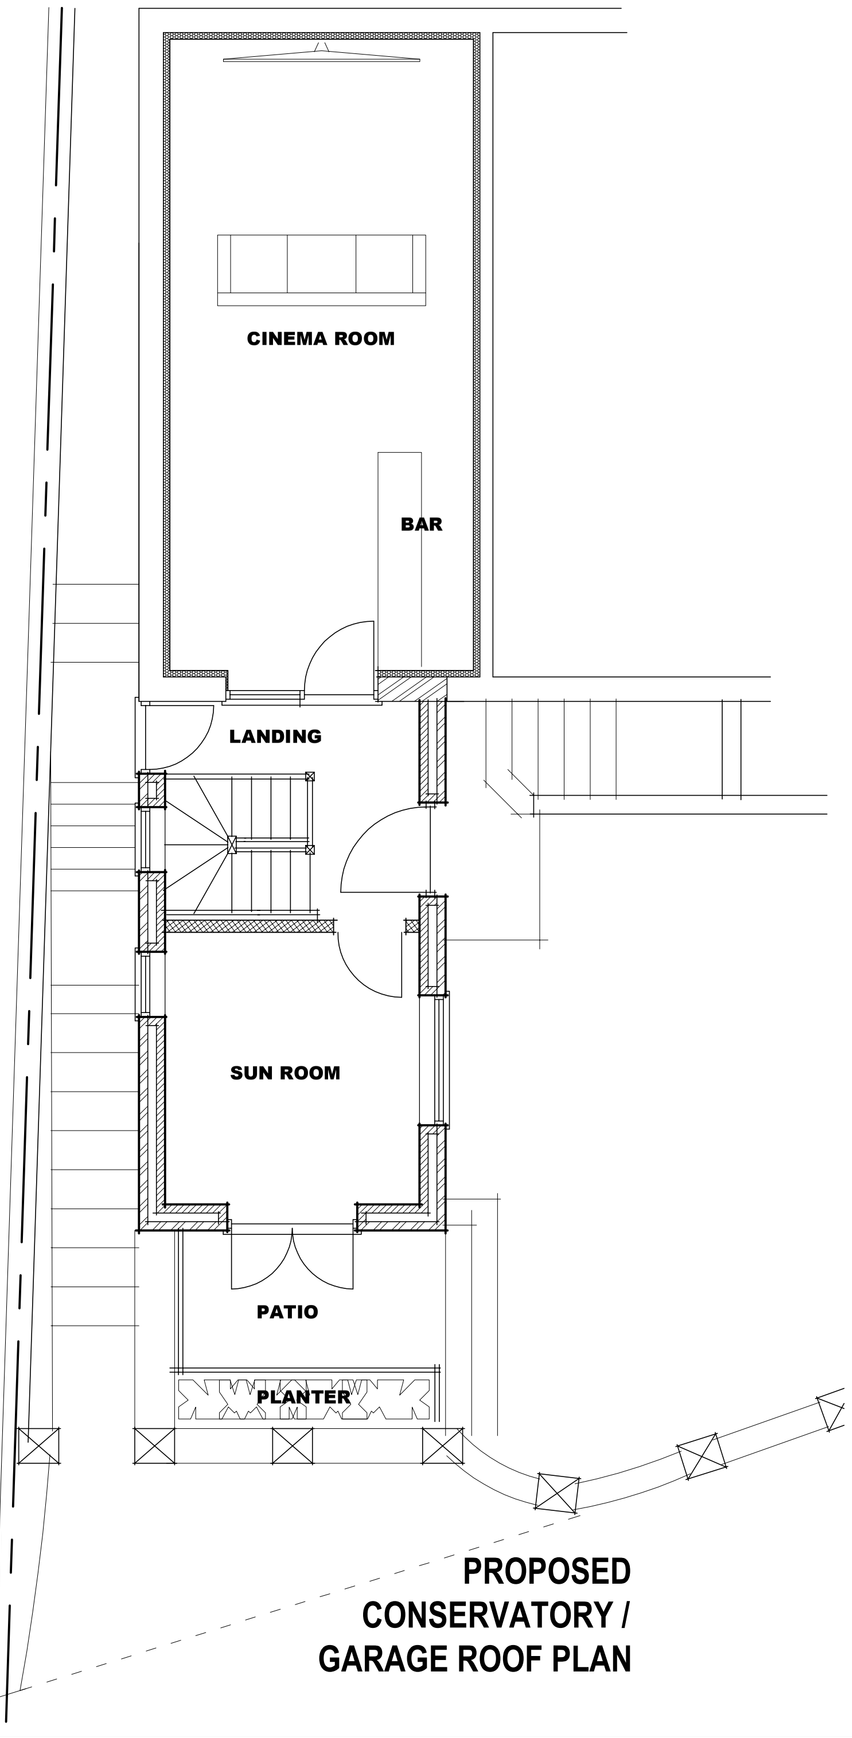

PROPOSED CONSERVATORY / GARAGE ROOF PLAN



PROPOSED REAR ELEVATION FROM ROAD

D (06.05.20): Extension reduced in length.

C (06.02.20): Property address change.

B (31.12.18): Conservatory changed to masonry structure.

Rev:

Project:

Summer Room, at:
Four Oaks, Church Road, Brown Edge, Stoke on Trent, Staffs, ST6 8TB.

Title:

General Arrangement:
Existing and Proposed Floor Plans & Elevations.

Client:

Mr R. Daniels,
Four Oaks, Church Road, Brown Edge, Stoke on Trent, Staffs, ST6 8TB.

Date:	Scale:	Drawing No.	Rev
May 2018	1:50, 1:100, 1:500 & 1:1250 @ A1	1037 /A1/02	D