Ordnance Survey © Crown copyright 2020 All rights reserved. Licence number 100051789

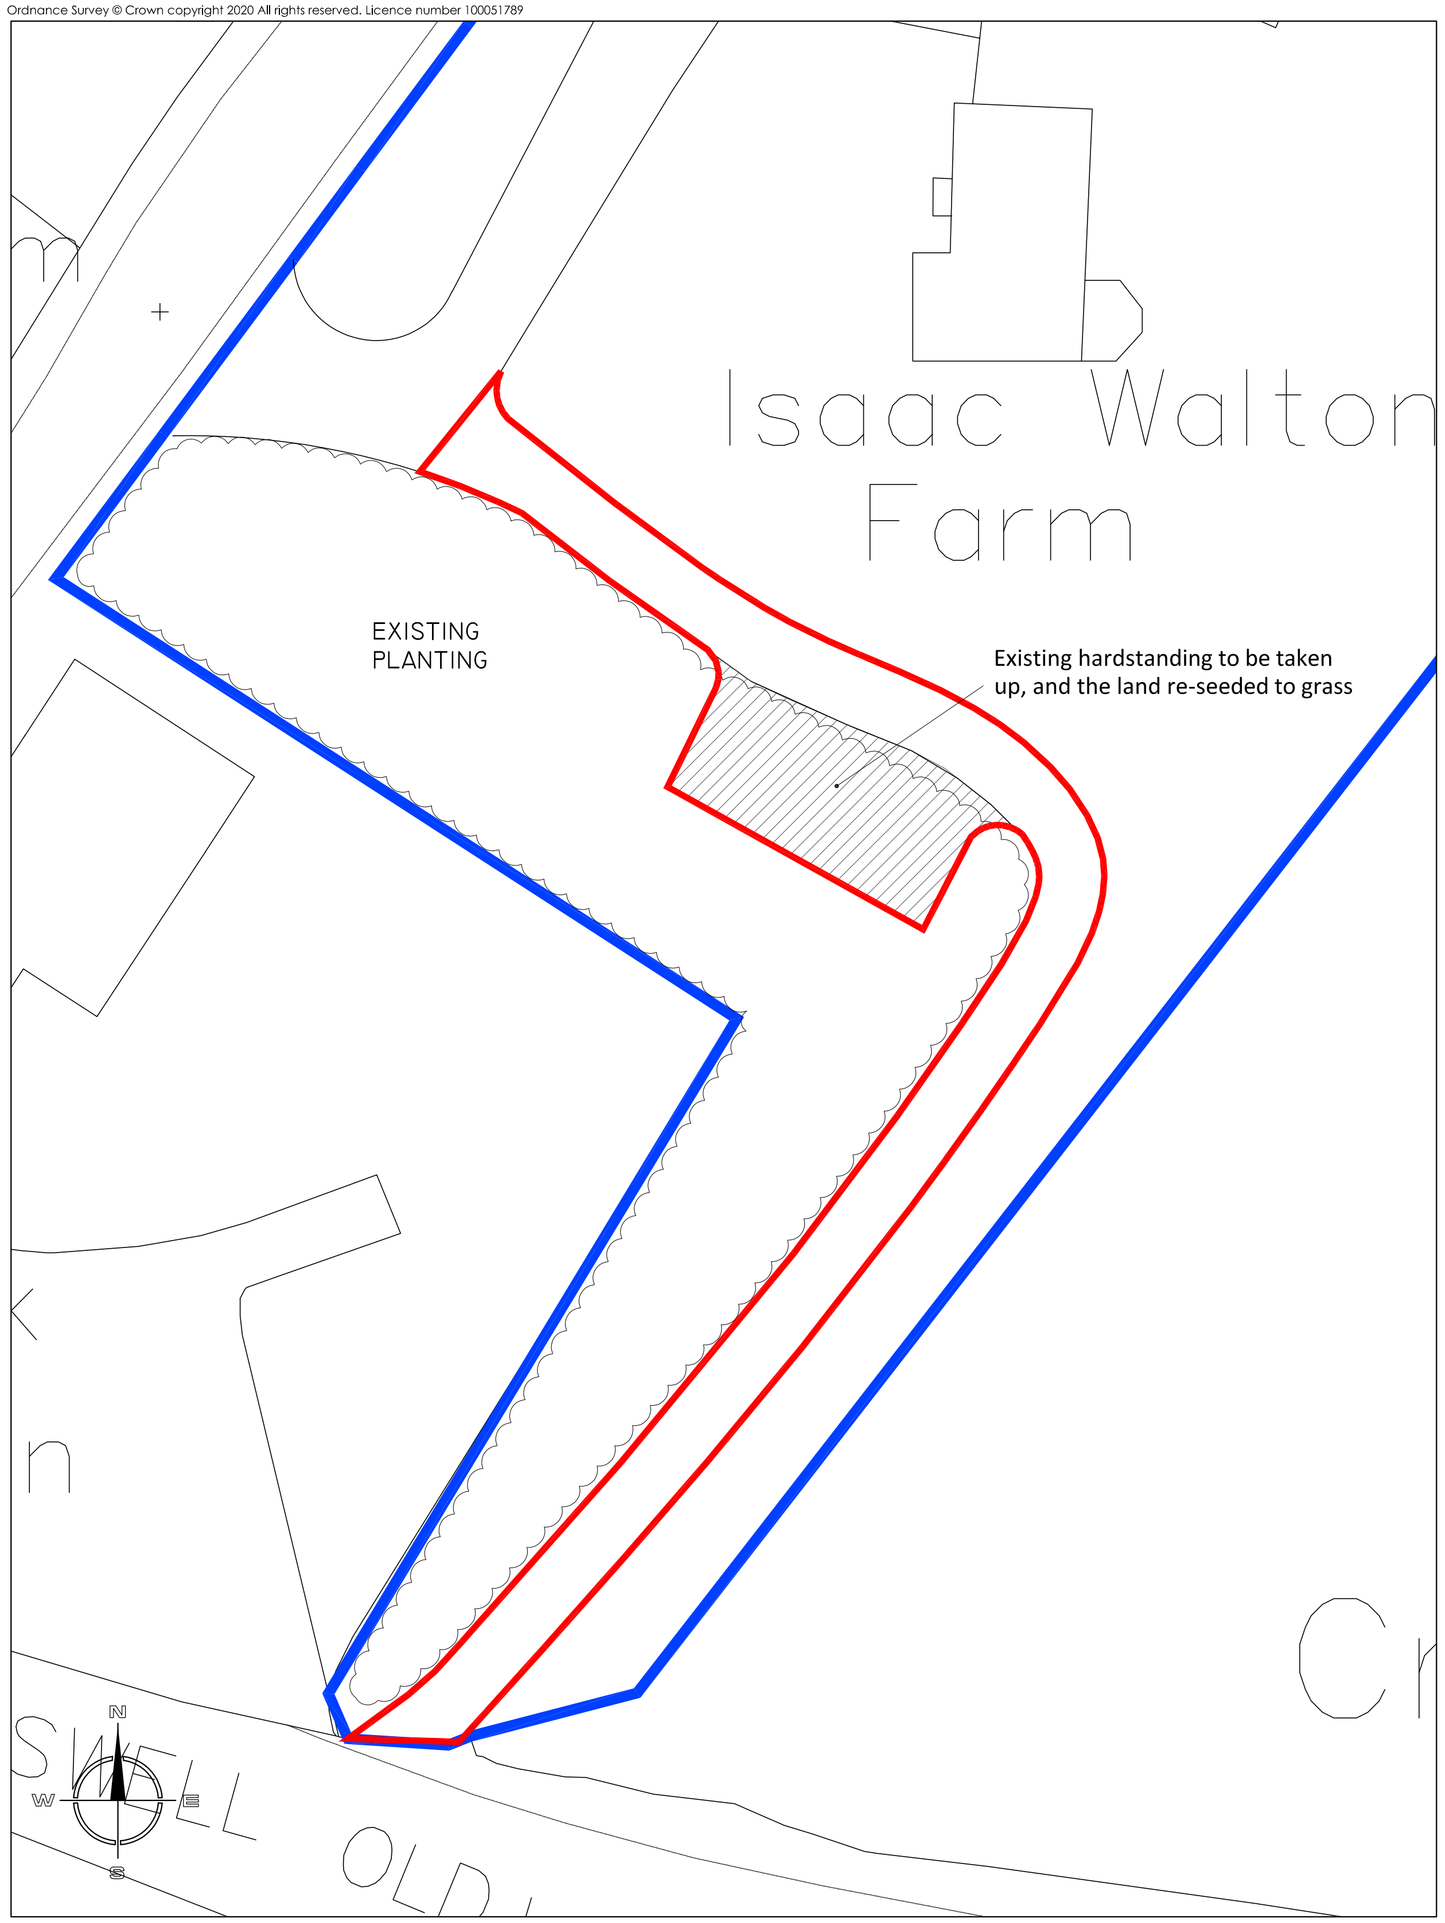

SITE LAYOUT PLAN 1:200

Ordnance Survey © Crown copyright 2020 All rights reserved. Licence number 100051789

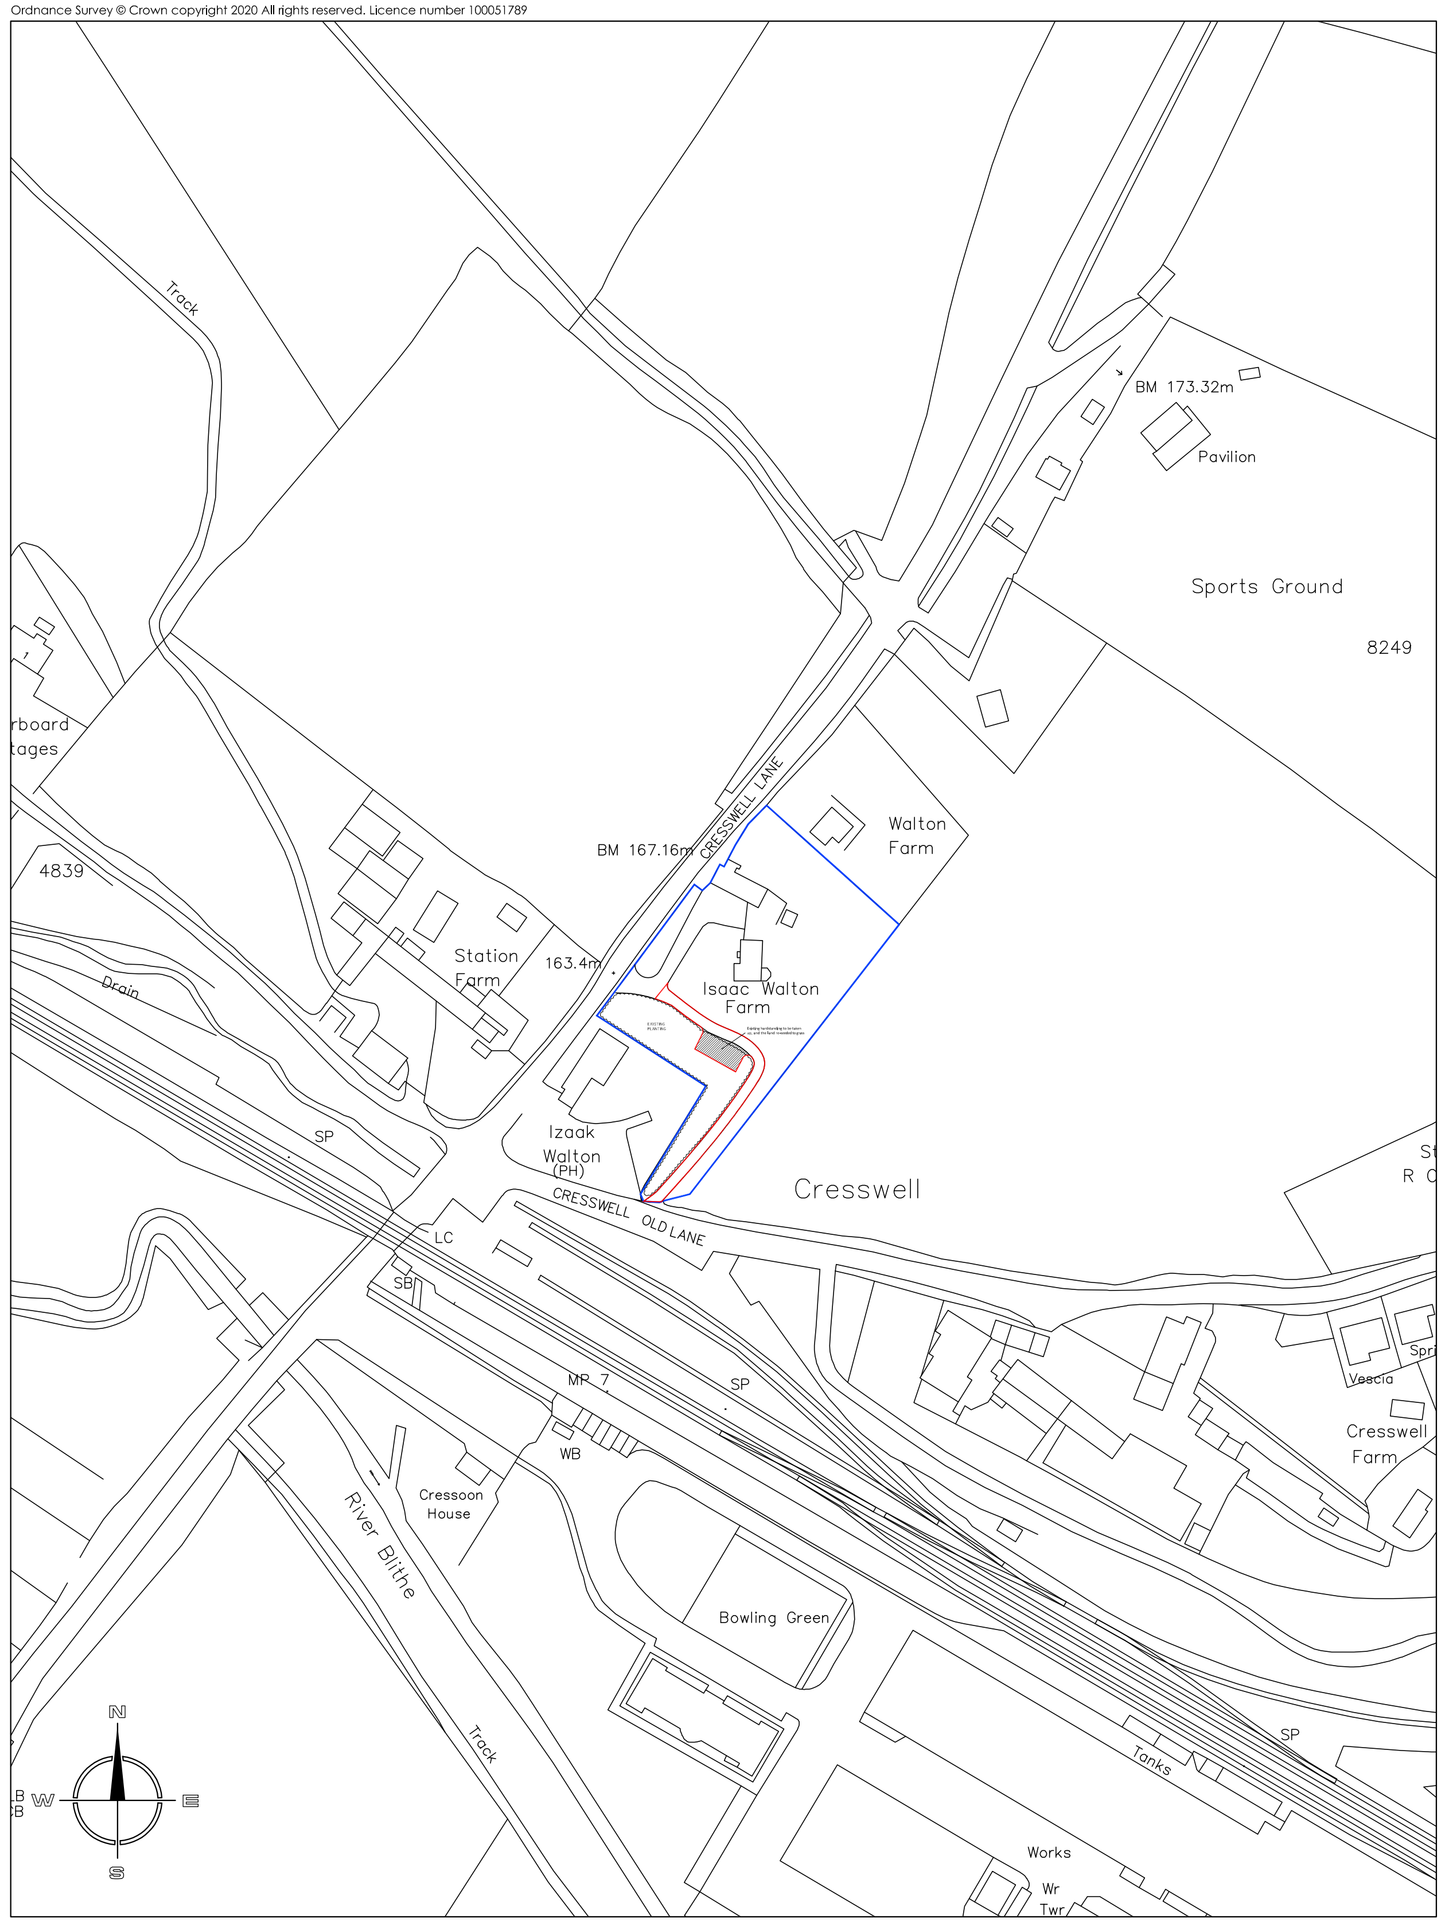

SITE LOCATION PLAN 1:1250

Copyright of this drawing is vested in the Architect and it must not be copied or reproduced without consent. Figured dimensions only are to be taken from this drawing. All contractors must visit the site and be responsible for taking and checking all dimensions relative to their work. Hewitt&Carr Architects Ltd are to be advised of any variation between drawings and site conditions.
CLIENTS ARE ADVISED TO CLARIFY DIMENSIONS WITH THE ARCHITECT PRIOR TO SETTING OUT AND NOT TO SCALE FROM THE DRAWING

Rev.	Drawn	Comments	Date

Hewitt&Carr Architects
A: 2-4 Cross Street I Cheadle I Staffordshire I ST10 1NP
T: 01538 756888
E: enquiries@hcarchitects.co.uk
W: www.hcarchitects.co.uk

Client
Mr and Mrs M Swinnerton
Cresswell Lane, Cresswell, ST11 9RE

Project
Proposed access track

Title
Site plan

SCHEME

Status
Scheme

Date MARCH 2020
Drawn HMM
Scale @A1 AS NOTED
Checked

Project No 00811
Drawing No. AL(0)100
Rev B